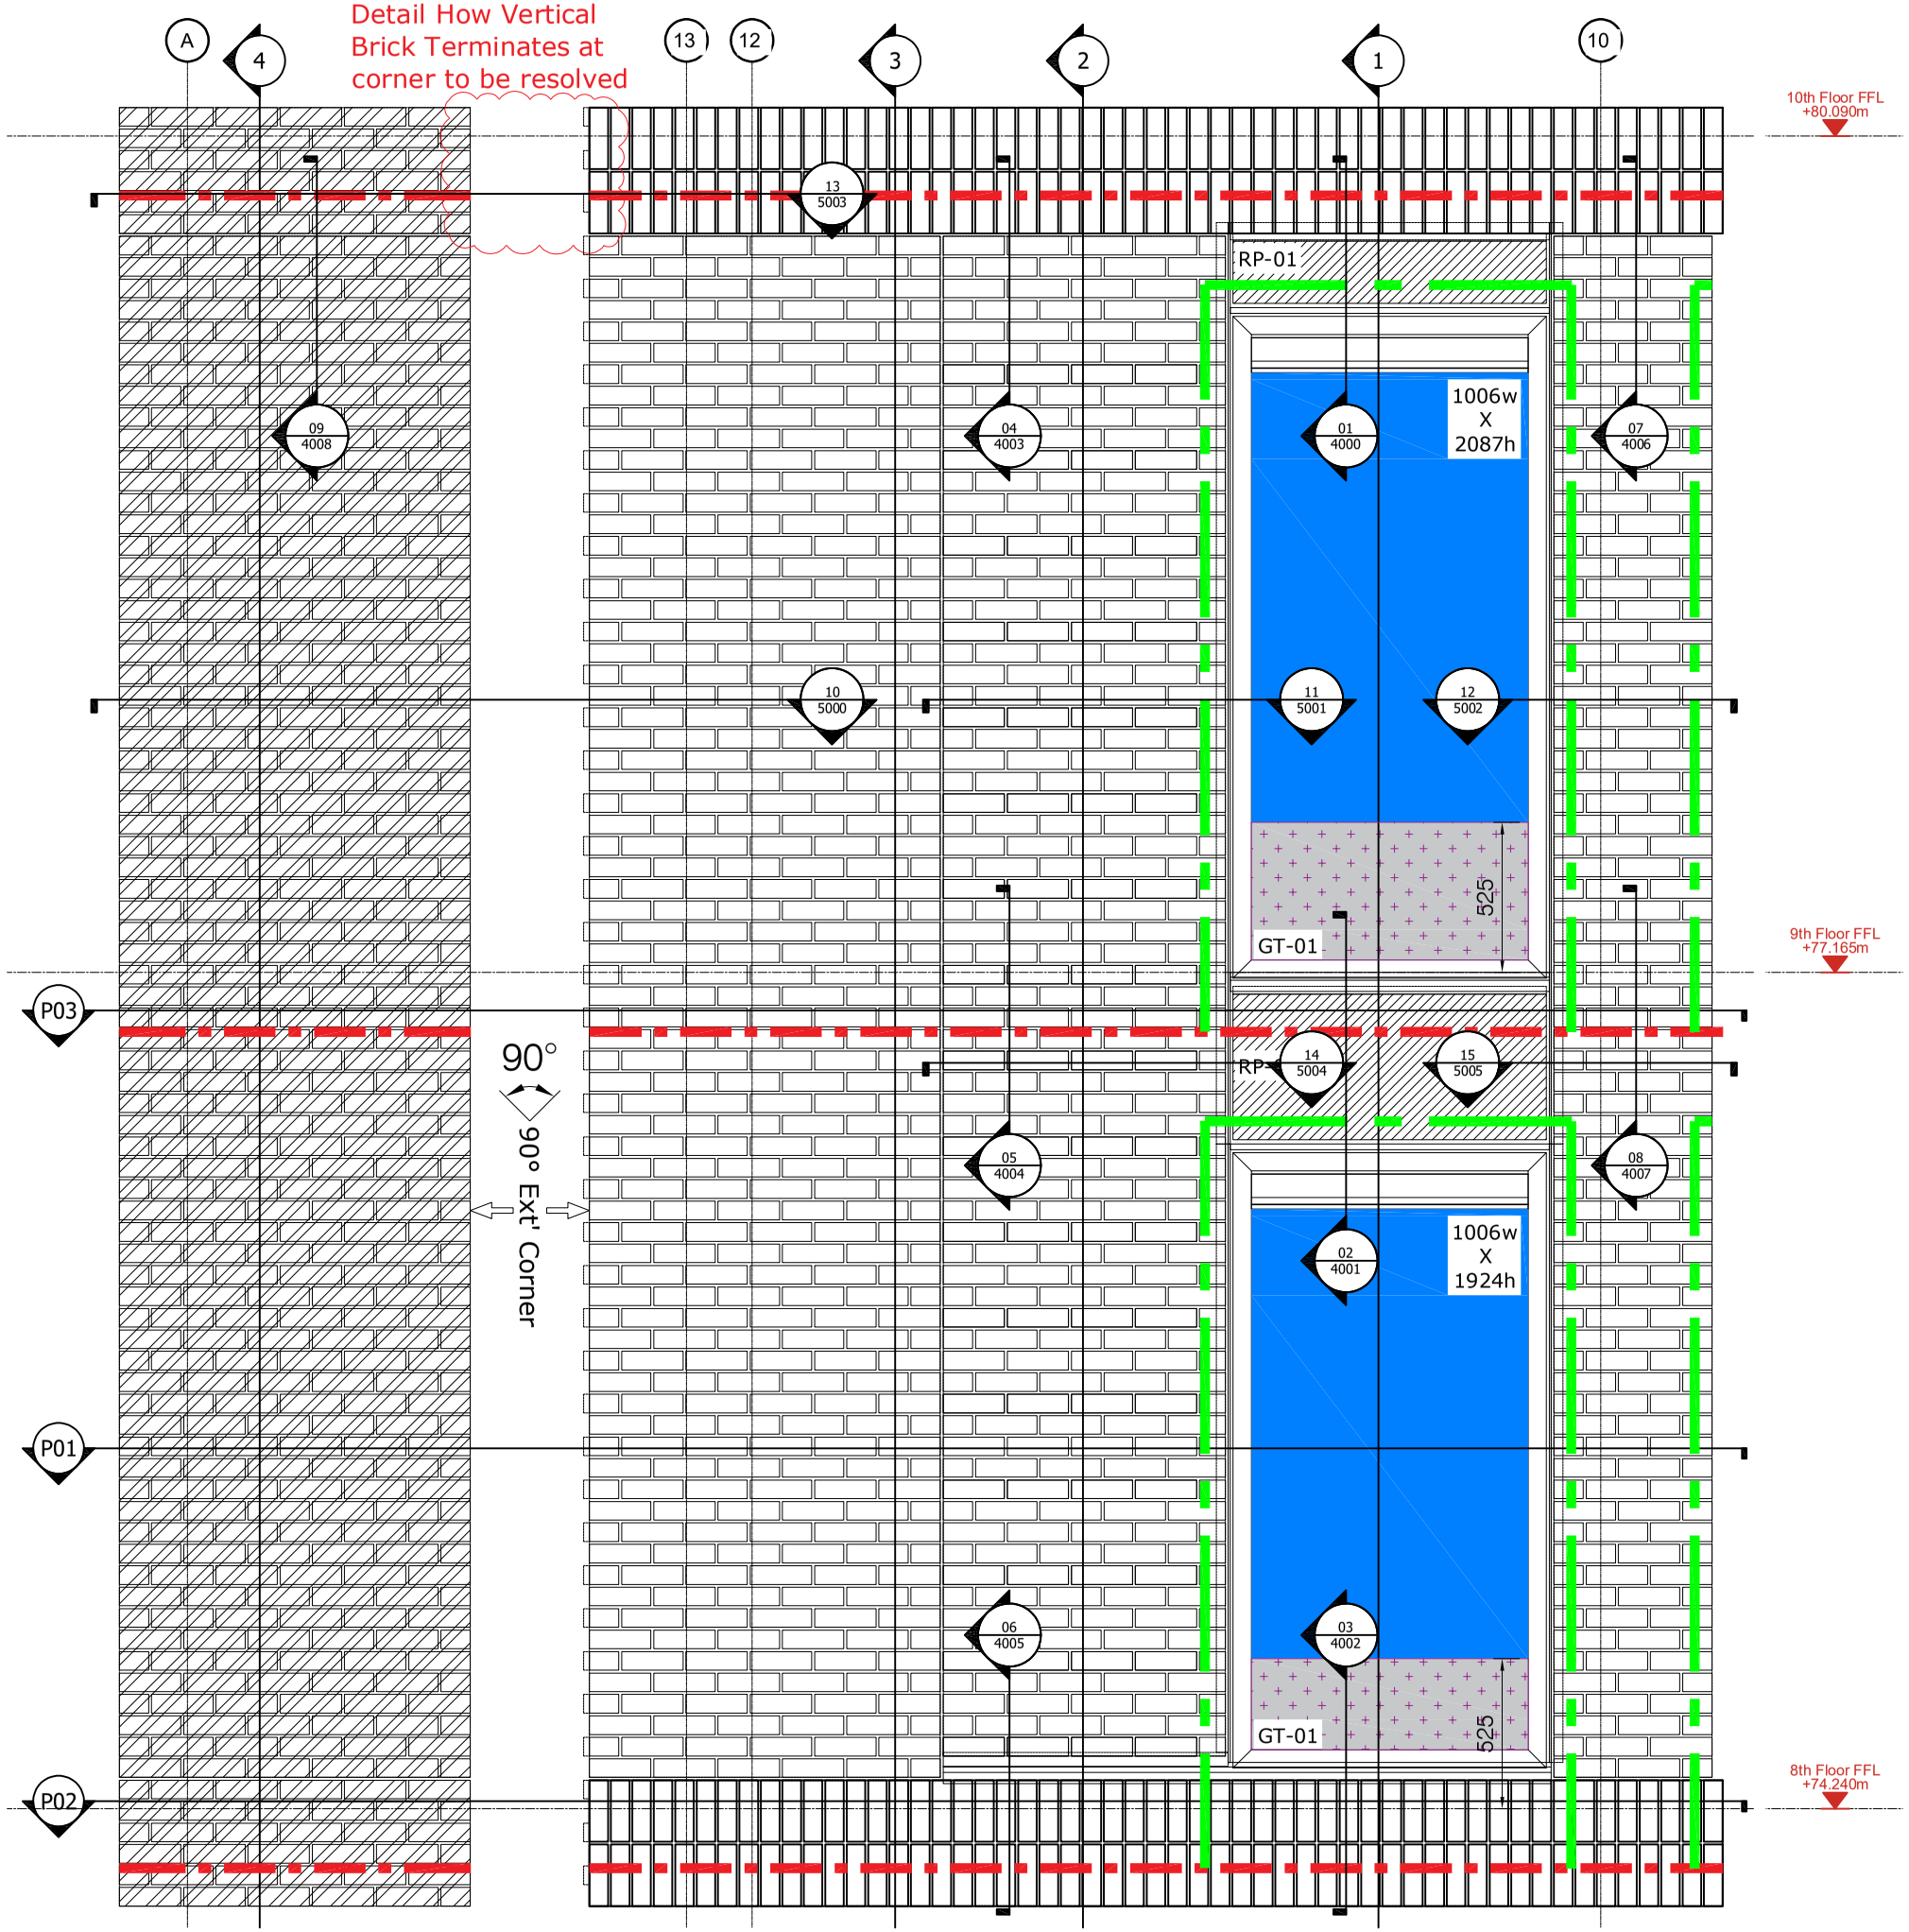


0 VISUAL MOCK-UP - ELEVATIONS

Scale: 1:100

ELEVATION KEY :-

= Brick Slip Cladding with Projecting Brick Bands Brick Bond Pattern


= Vertical Brick Slip Cladding Every Second Floor Level

= Brick Slip Cladding Brick Bond Pattern

= 43mm Sealed Clear Laminate Double Glazing with Ceramic Frit to lower portion (GT-01)

= PPC Aluminium Rain Screen Cladding (RP-01)

For Full Specifications Please Refer to 9000 Series Drawings

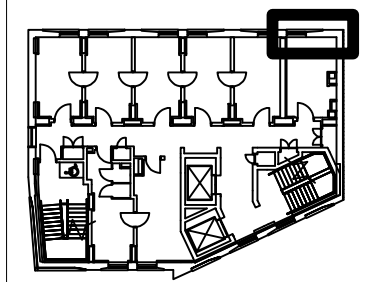

LOCATION PLAN

Revision	Description	Drawn	Date
P01	APPROVAL ISSUE	GLB	5.1.26

Client: AF & F CONSTRUCTION

CORE FACADE

Project: LAYSTALL STREET MANCHESTER

Drawing Status: APPROVAL

Title: MOCK UP ELEVATIONS

Drawn:	Date:	Checked:	Date:
GLB	05.01.26	SD	05.01.26

Scale:	Project Number:
1:25 @ A3	1070

Drawing Number:	Revision:
LAY-CFL-00-DR-1000	P01