

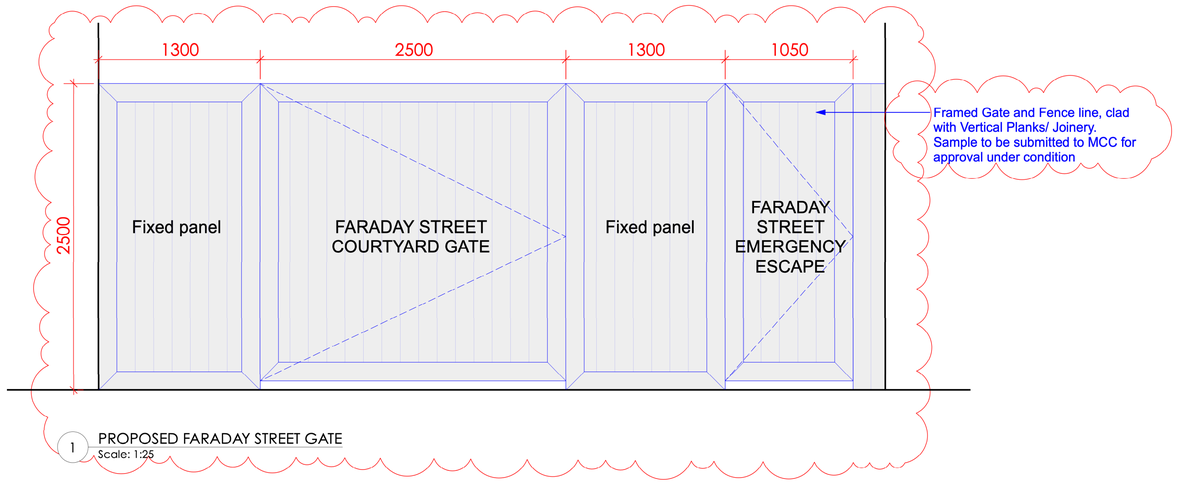



1 PROPOSED FARADAY STREET GATE
Scale: 1:25

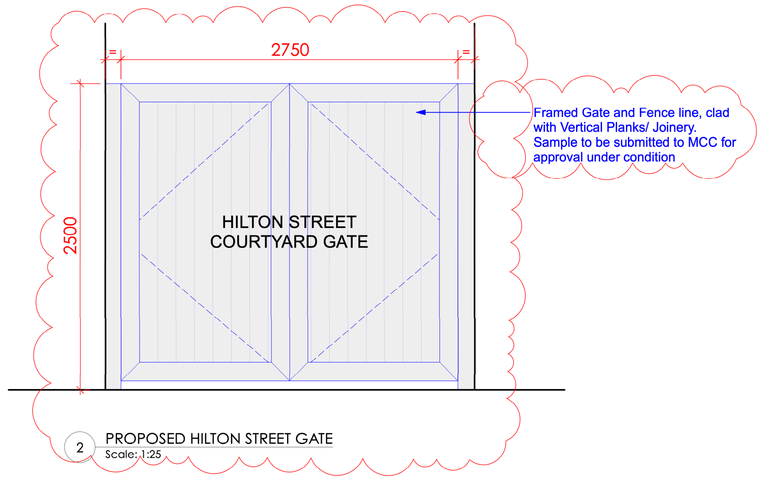

2 PROPOSED HILTON STREET GATE
Scale: 1:25

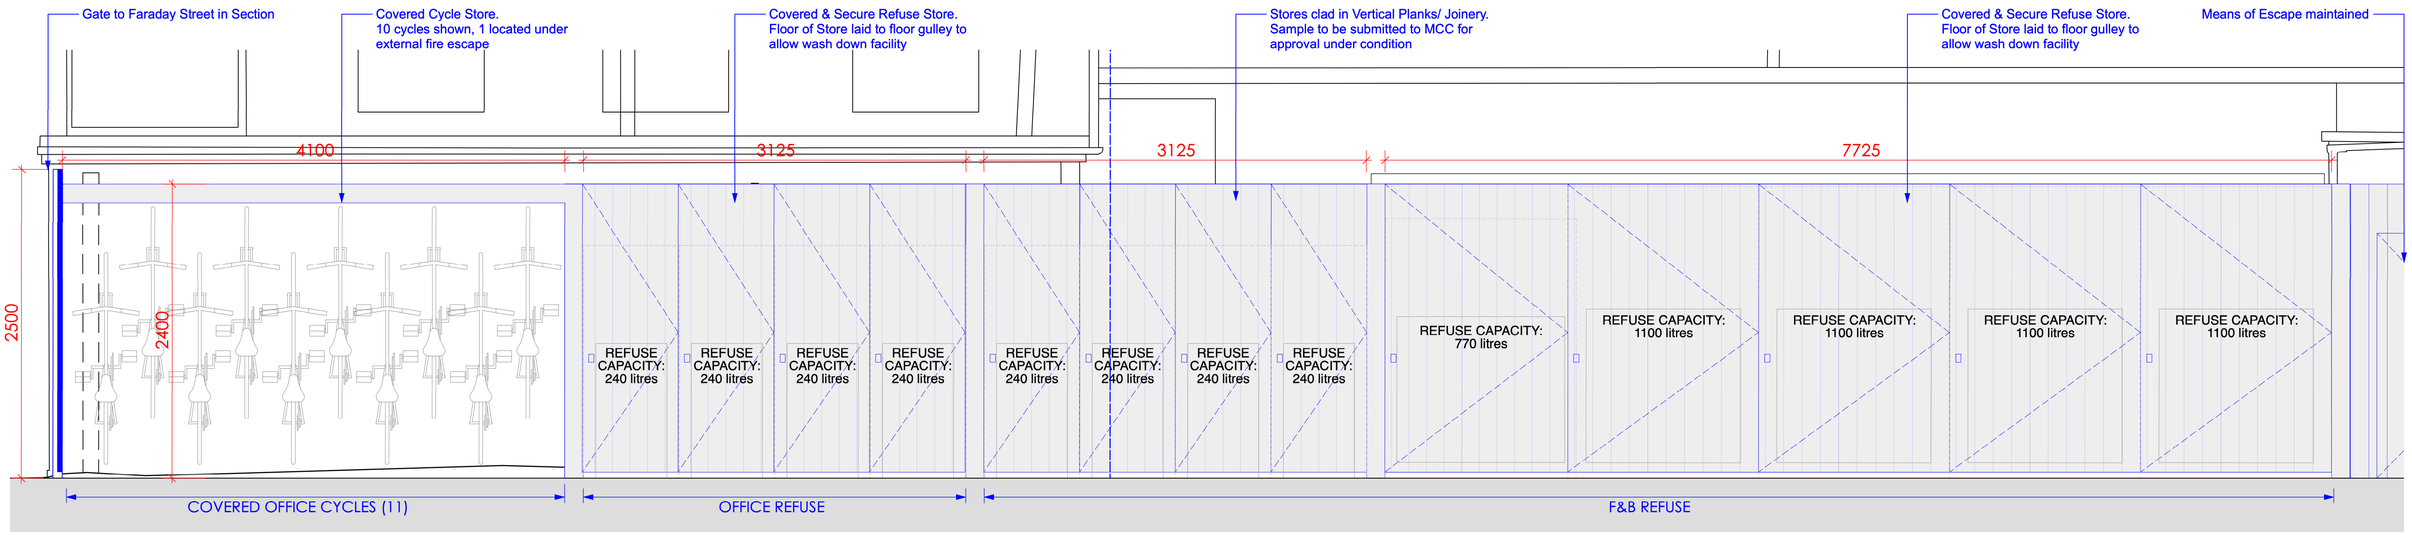

3 PROPOSED COURTYARD OUT BUILDINGS 1/2
Scale: 1:25

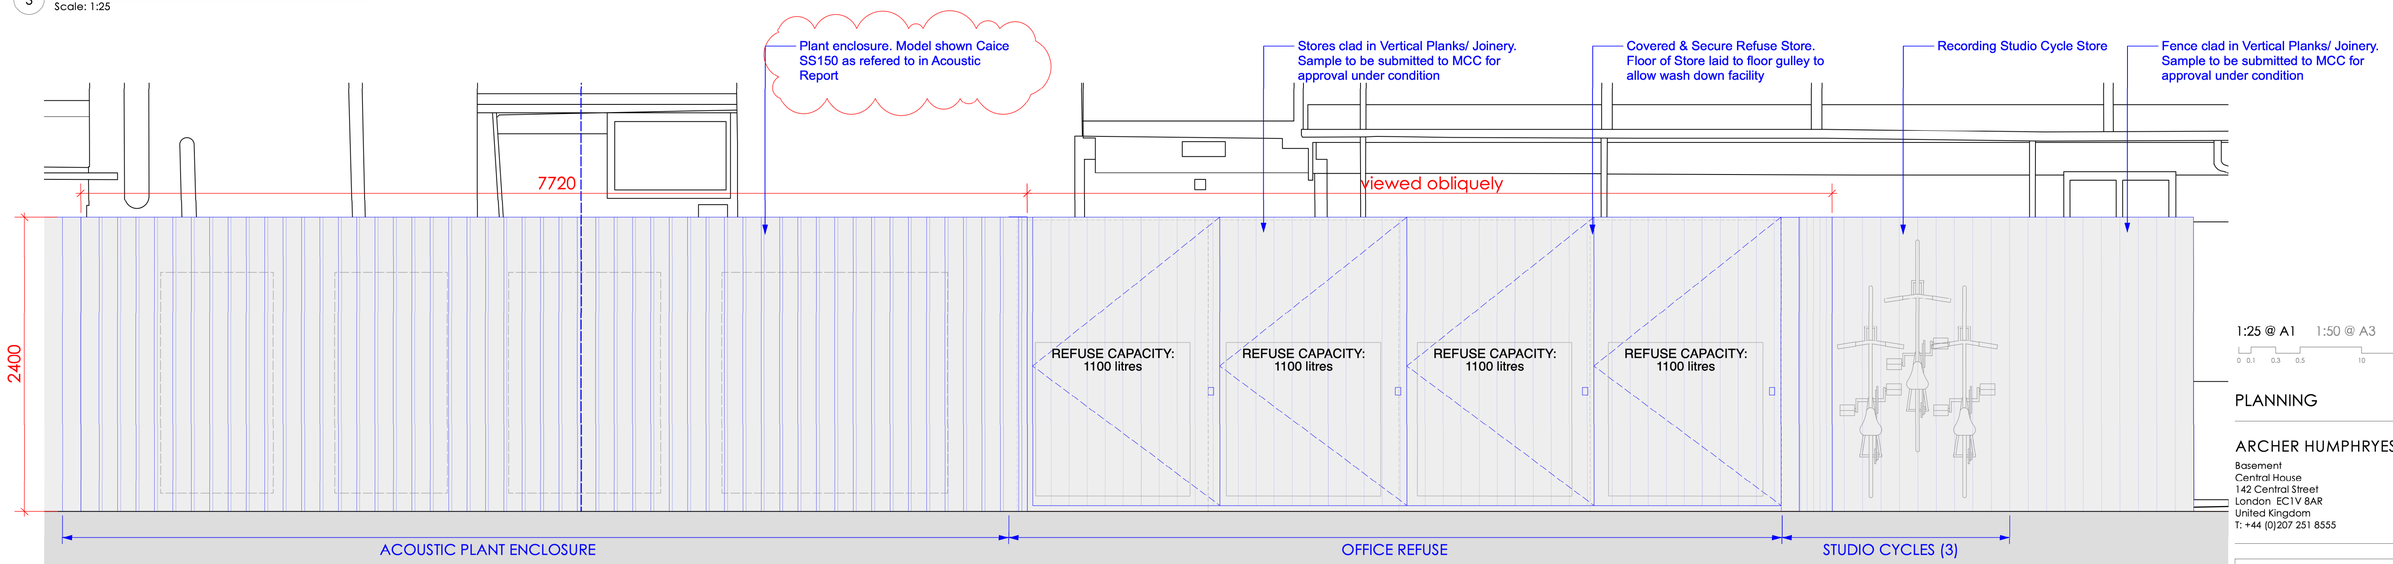

4 PROPOSED COURTYARD OUT BUILDINGS 2/2
Scale: 1:25

Copyright: All rights reserved. This drawing must not be reproduced without permission.

Only the original drawing should be relied upon. Contractors, subcontractors and suppliers must verify all dimensions on site before commencing any work or making any shop drawings.

All shop drawings to be submitted to the Architect for comment prior to fabrication.

This drawing is to be read in conjunction with the Architect's specification, bills of quantities/schedules, structural, mechanical and electrical drawings and all discrepancies are to be reported to the Architect.

Do not scale from this drawing. Dimensions are in millimetres unless otherwise stated.

revision / date / amendments

A - 07.07.26 Gate Appearance amended

1:25 @ A1 1:50 @ A3

0 0.1 0.3 0.5 1.0 1.5 2.0m

PLANNING

ARCHER HUMPHRYES ARCHITECTS
Basement
Central House
142 Central Street
London EC1V 8AR
United Kingdom
T: +44 (0)207 251 8555

project title
MARLSBRO HOUSE
MANCHESTER

drawing title	scale	date
Refuse, Plant and Gate Elevations	1:100 @A1	15.04.26
	drawn by PD	checked by SC
drawing no. AHA/MHM/PA/ 509	revision A	