Copyright: All rights reserved. This drawing must not be reproduced without permission.

Only the original drawing should be relied upon. Contractors, subcontractors and suppliers must verify all dimensions on site before commencing any work or making any shop drawings.


All shop drawings to be submitted to the Architect for comment prior to fabrication.

This drawing is to be read in conjunction with the Architect's specification, bills of quantities/schedules, structural, mechanical and electrical drawings and all discrepancies are to be reported to the Architect.

Do not scale from this drawing. Dimensions are in millimetres unless otherwise stated.

revision / date / amendments

A /07.07.26/ Door Height increased

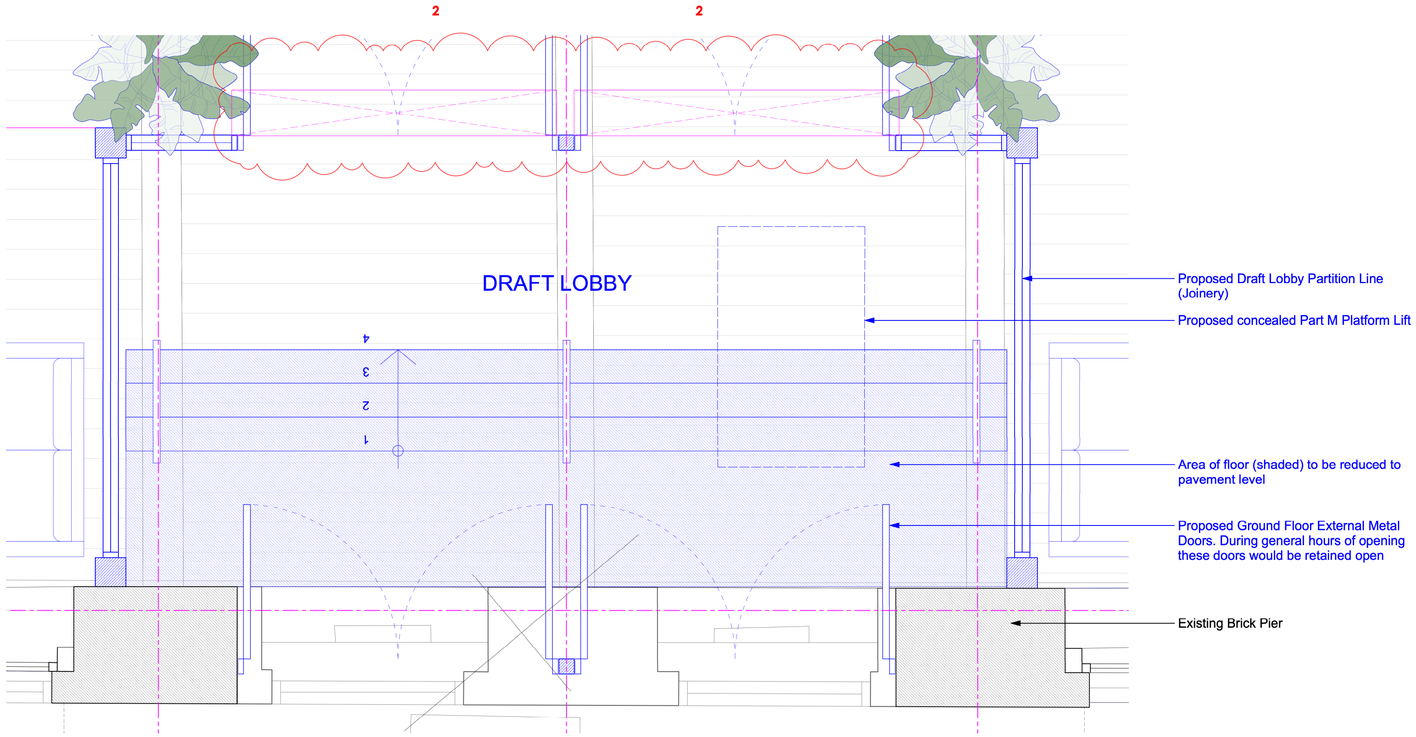


PROPOSED NEW CENTRAL ARCH ENTRANCE

Revision Cloud Summary

1 - Proposed partition top rail raised

2 - Positioning of Air Curtain. Mounted to new draft lobby partition

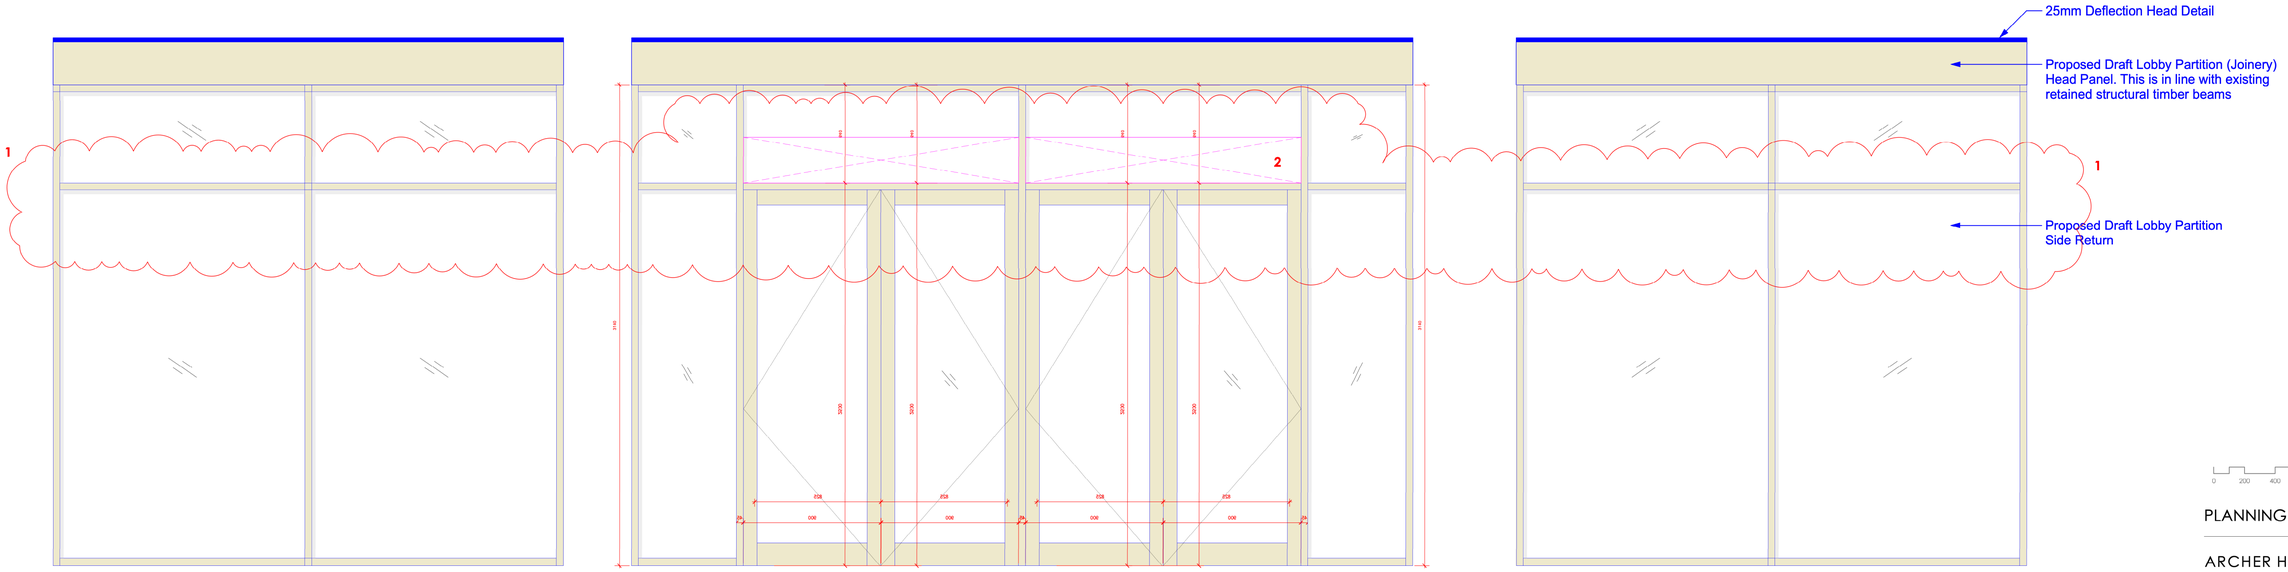

DRAFT LOBBY SIDE ELEVATION

DRAFT LOBBY ELEVATION @ GROUND FLOOR
Shows partition elevation separating Central draft lobby from the central lobby/reception/bar area

DRAFT LOBBY SIDE ELEVATION

0 200 400 600 800 1000 1600mm
A1 @ Scale 1 : 20

PLANNING

ARCHER HUMPHRYES ARCHITECTS
Basement
Central House
142 Central Street
London EC1V 8AR
United Kingdom
T: +44 (0)207 251 8555

project title: Marlsbro House, Manchester		
drawing title: GRD FLOOR ENTRANCE LOBBY	scale: 1:20 @A1	date: 19.01.2026
	drawn by: SaMC	checked by: DA
drawing no.: AHA/MHM/PA/ 504	revision: A	