Copyright: All rights reserved. This drawing must not be reproduced without permission.

Only the original drawing should be relied upon. Contractors, subcontractors and suppliers must verify all dimensions on site before commencing any work or making any shop drawings.

All shop drawings to be submitted to the Architect for comment prior to fabrication.

This drawing is to be read in conjunction with the Architect's specification, bills of quantities/schedules, structural, mechanical and electrical drawings and all discrepancies are to be reported to the Architect.


Do not scale from this drawing. Dimensions are in millimetres unless otherwise stated.

revision / date / amendments

A - 06/07/26 Air Curtain fixed to new draft lobby joinery

Key:

- Existing
- Proposed
- O3 — Proposed Alterations
- A — Setting Out Grid
- Services

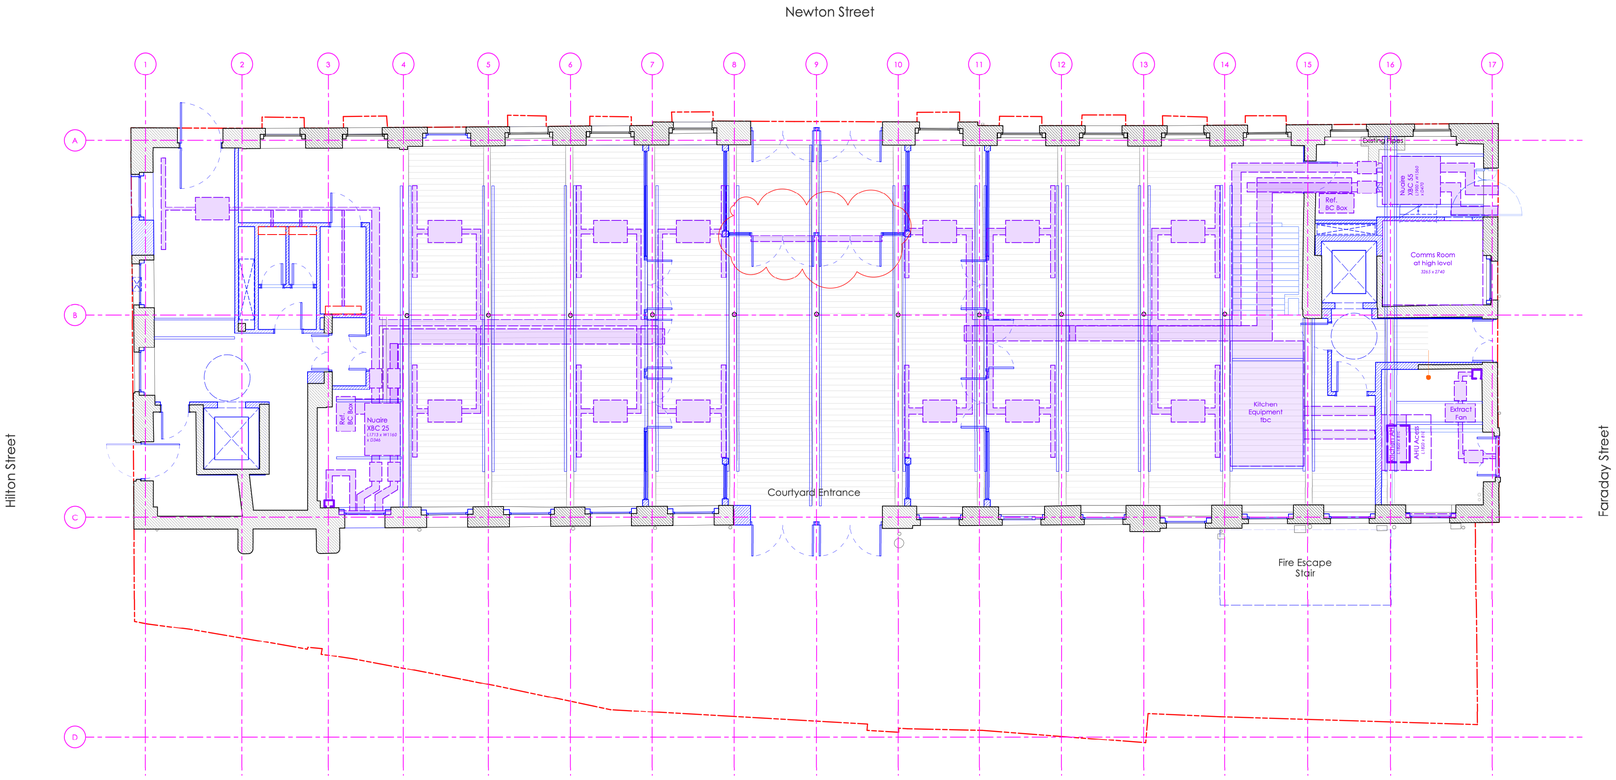

1 Proposed Ground Floor RCP

Scale: 1:100

Revision Cloud Summary

1 - Clarification - Air Curtain fixed to draft lobby partition

All RCPs to be read in conjuction with MEP (Ridge) Drawings.

0 1 2 3 4 5 8m

PLANNING

ARCHER HUMPHRYES ARCHITECTS

Basement
Central House
142 Central Street
London EC1V 8AR
United Kingdom
T: +44 (0)207 251 8555

project title: Marlsbro House Manchester		
drawing title: Proposed Ground Floor RCP	scale: 1:100 @A1	date: 30.03.26
	drawn by: DC	checked by: DA
drawing no.: AHA/MHM/ RCP/ 100	revision: A	