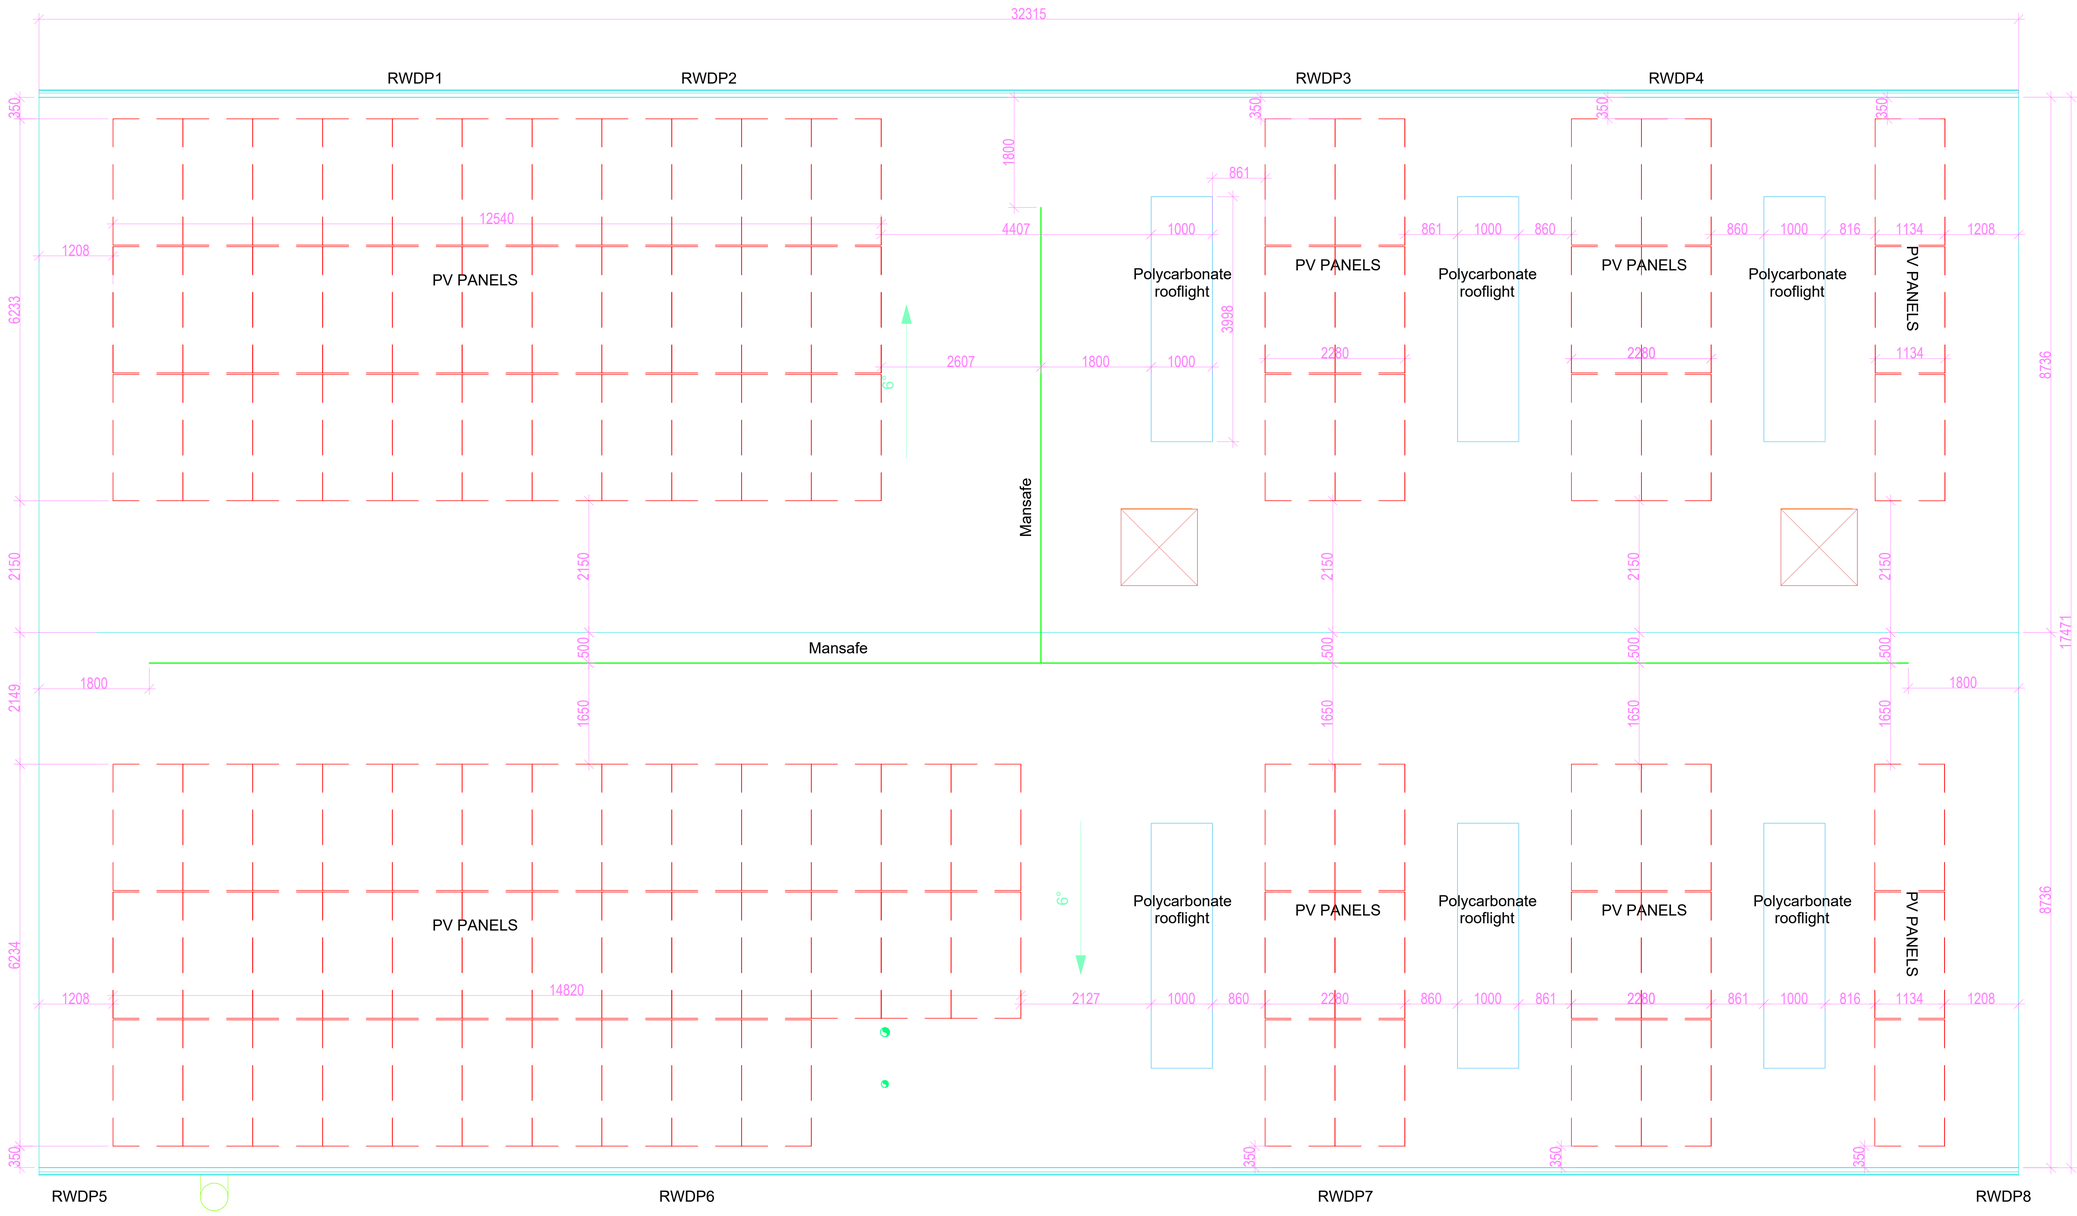


SAUNDERS TAYLOR [MANCHESTER] LTD
Mechanical Building Services Contractors
9 BOSTON COURT • KANSAS AVENUE • MANCHESTER M50 2GN
TEL: 0161 848 9393 • FAX: 0161 848 9696 • EMAIL: enquiries@saunders-taylor.co.uk

MAIN CONTRACTOR: Greenwood

PROJECT: Openshawe College

DRAWING TITLE: PV Panel Roof Layout

DRAWING NUMBER: 3671-016

DRAWN BY:	DRAWING TYPE:	
L M	Construction	
DATE:	SCALE @ A1:	REVISION:
11/06/2026	1:50	P04