


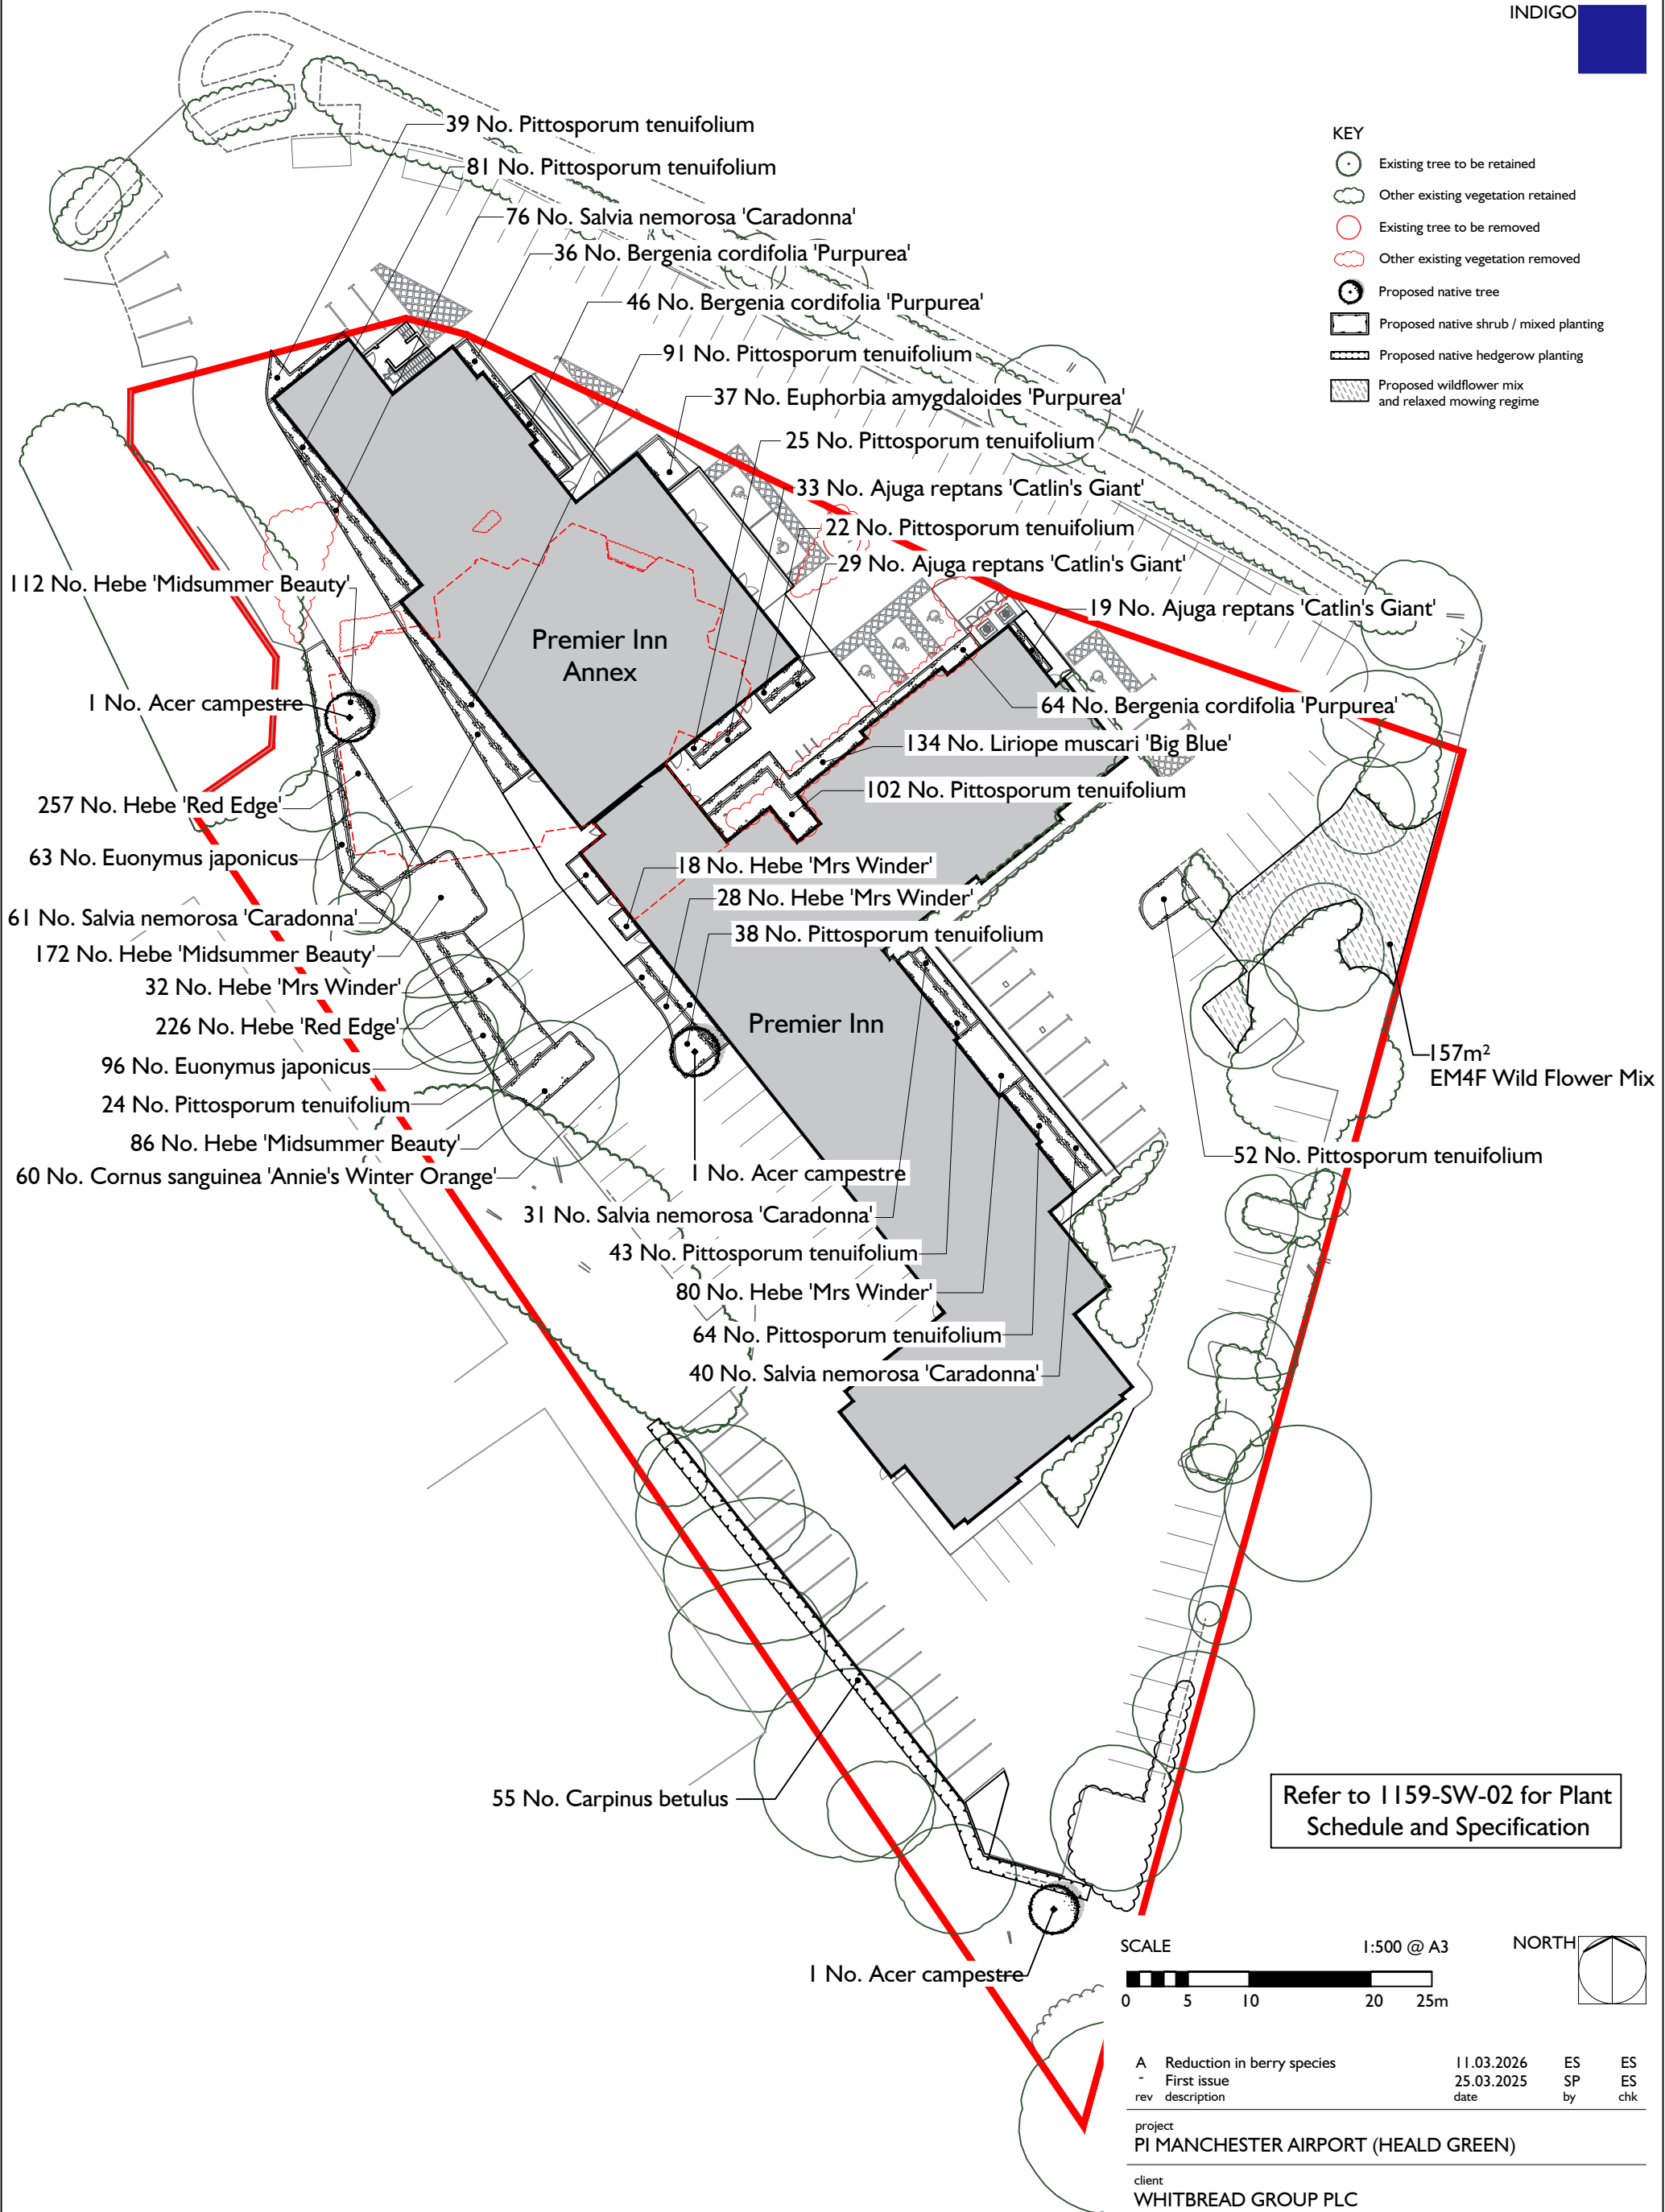

GENERAL NOTES:
This drawing is to be read in conjunction with all other relevant disciplines drawings, schedules, specifications and supporting information. Any discrepancies are to be reported to Indigo Landscape Architects Limited and resolution sought prior to proceeding. This drawing is subject to copyright.

A	Reduction in berry species	11.03.2026	ES	ES
	- First issue	25.03.2025	SP	ES
rev	description	date	by	chk
project				
PI MANCHESTER AIRPORT (HEALD GREEN)				
client				
WHITBREAD GROUP PLC				
drawing title				
DETAILED LANDSCAPE PROPOSALS - 1 OF 2				
drawing number	revision	status	scale	
1159-SW-01	A	PLANNING	1:500@A3	