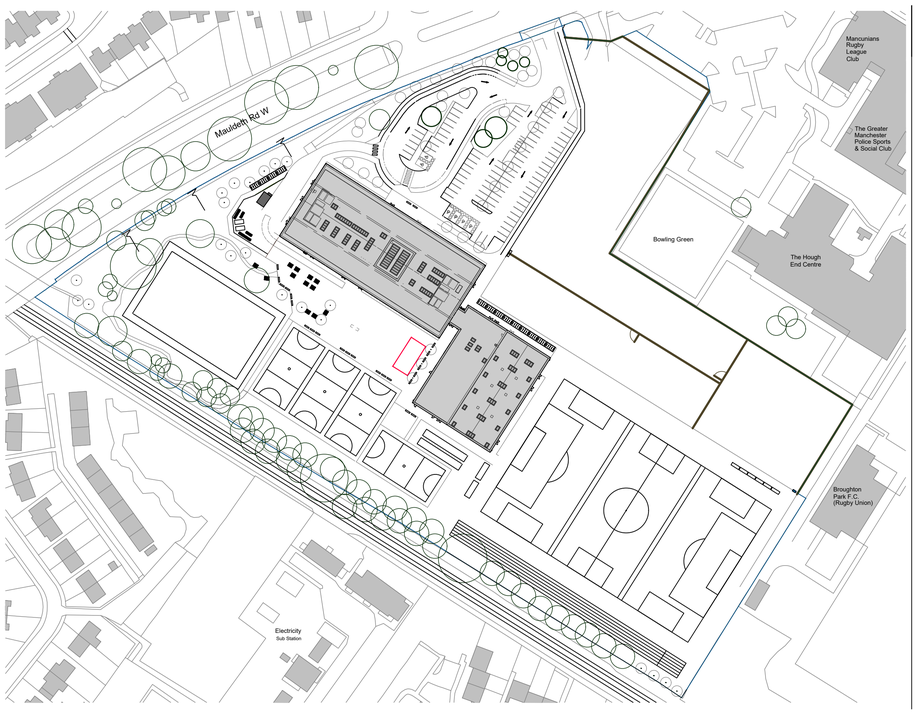


0 50 100m

N

NOTES
Copyright: All rights reserved.
This drawing must not be reproduced without permission.
This drawing must not be scaled. Dimensions are in millimetres unless specified.
Any discrepancies to be brought to the attention of the architect.
This drawing is to be read in conjunction with all relevant relevant Architects, Structural Engineers and Services Engineers drawings and specification.

Application site

REV	DATE	REVISION NOTE	BY	CHECK
-	-	-	-	-

GRATED APPLE
Architecture/ Urban Design
T: +44 7421 642876 / +44 7786006386 E: enquiries@gratedapple.co.uk
The Piggery, 2 Wigsey Lane, Warburton, Lymm, Cheshire WA13 9JL

Chorlton HS South - Temporary Catering Van Proposals

Location Plan

25005 AE(00)01 REV P0

DRAWN BY PI DATE 15/07/2025 STATUS Planning SCALE 1:1250 @ A1

-