Planning

f.r.a.

Wayfinding & Signage
Stage D: Planning
Trinity Heights
Starlight
01 June 2026

Contents

The following report constitutes the deliverable for the Planning stage of the project.

Location Plans

LP-Key 004
Wayfinding Location Plan Key

LP-1:1250 005
1:1250 Exterior Wayfinding Location Plan

LP-1:500.....006
1:500 Exterior Wayfinding Location Plan

LP-1:250.....007
1250 Exterior Wayfinding Location Plan

Design Intent

A00 009
Site ID

A00 010
Site ID

A10 011
Building ID, Glazing


A30 012
Totem

A30 013
Totem


A50 014
Starlight Plaque

A50 015
Starlight Plaque

Location Plans

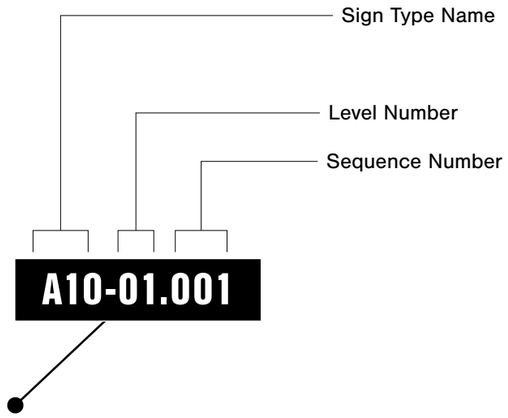


01 Sign Marker Codes
NTS

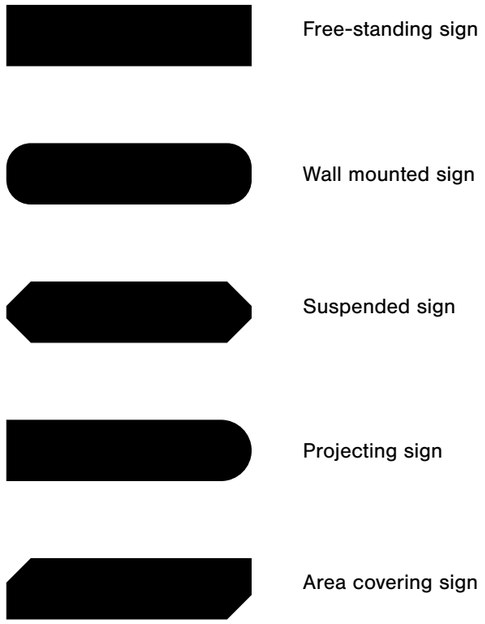

Shape of sign code marker indicates mounting type

02 Sign Marker Mounting Types
NTS

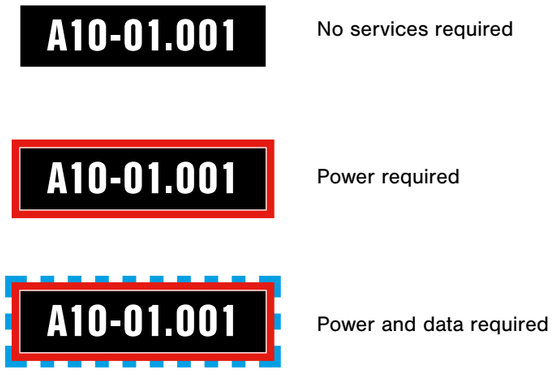

Colour codes around marker indicate required services

03 Sign Marker Service Requirements
NTS

f.r.a.
Shrewsbury, UK
www.fracreative.com

Trinity Heights
2610
Starlight

Issue Date: 2026-06-01
AA / WM


A

Revision History:

A: 260601, First Issue

Notes:
A00 - Site ID
A10 - Building ID, Glazing
A30 - Totem
A50 - Starlight Plaque

LP-Key
Wayfinding Location Plan Key
LP-100.00
Location Plans 004

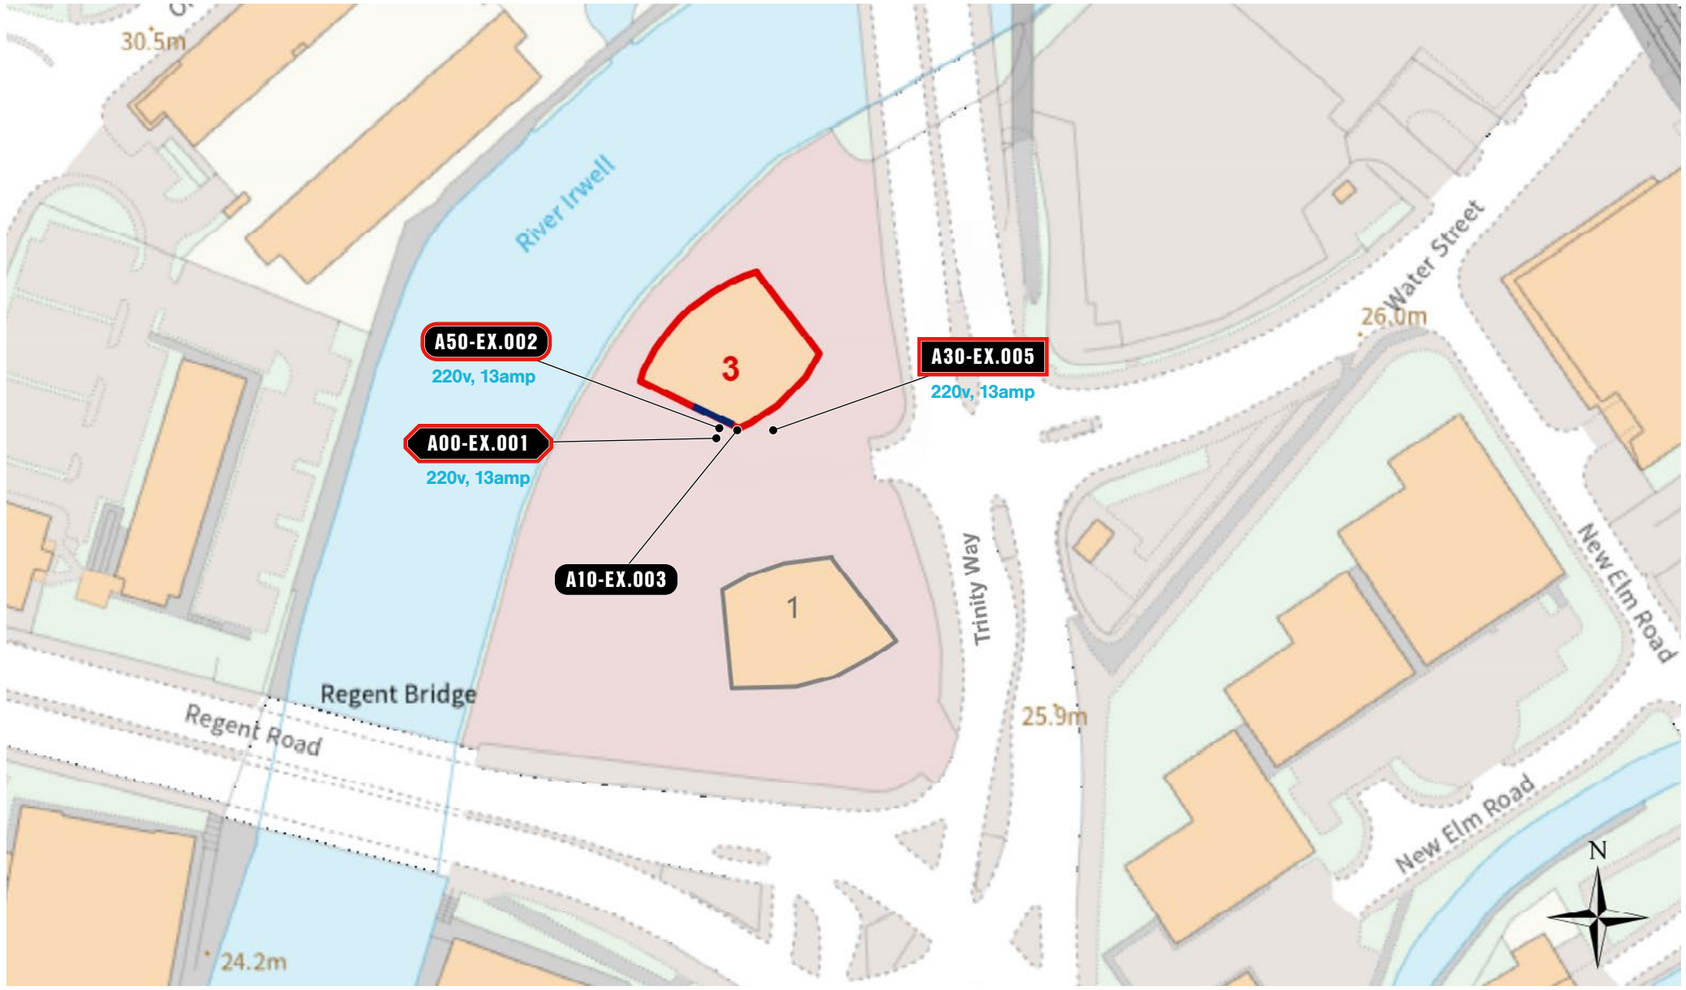

Scale 1:1250 @ A3

10m 20 30 40 50 60 70 80 90 100 110 120

North

f.r.a.
Shrewsbury, UK
www.fracreative.com

Trinity Heights
2610
Starlight

Issue Date: 2026-06-01
AA / WM

A

Revision History:

A: 260601, First Issue


Notes:
A00 - Site ID
A10 - Building ID, Glazing
A30 - Totem
A50 - Starlight Plaque

LP-1:1250

1:1250 Exterior Wayfinding Location Plan

LP-100.00

Location Plans 005

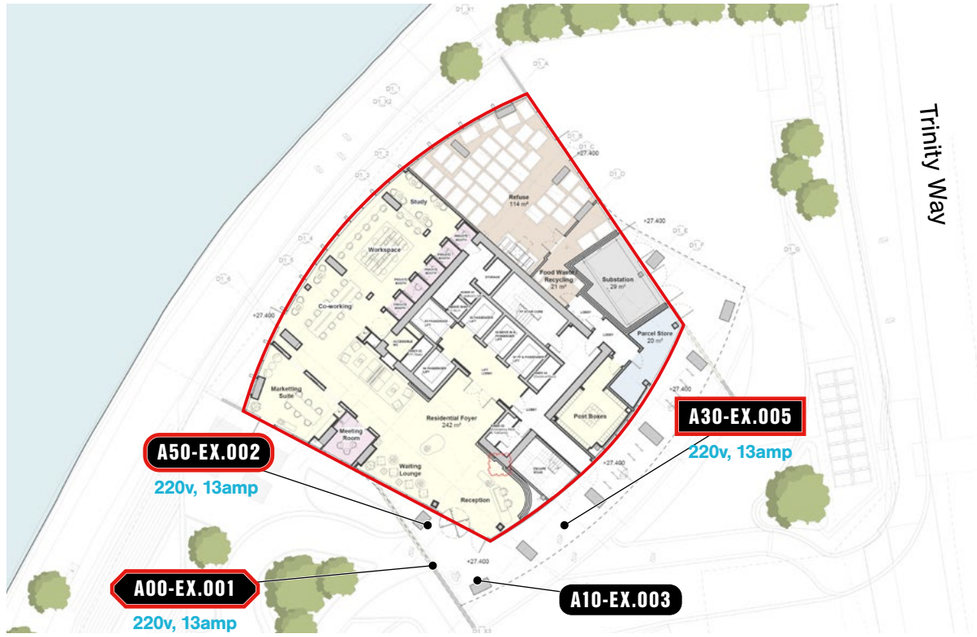

Scale 1:500 @ A3

1 3 5m 10 15 20 25 30 35 40 45 50

North

f.r.a.
Shrewsbury, UK
www.fracreative.com

Trinity Heights
2610
Starlight

Issue Date: 2026-06-01
AA / WM

A

Revision History:

A: 260601, First Issue

Notes:
A00 - Site ID
A10 - Building ID, Glazing
A30 - Totem
A50 - Starlight Plaque

LP-1:500
1:500 Exterior Wayfinding Location Plan
LP-100.01
Location Plans 006



Scale 1:250 @ A3

2m 4 6 8 10 12 14 16 18 20 22 24

North

f.r.a.
Shrewsbury, UK
www.fracreative.com

Trinity Heights
2610
Starlight

Issue Date: 2026-06-01
AA / WM

A

Revision History:

A: 260601, First Issue

Notes:
A00 - Site ID
A10 - Building ID, Glazing
A30 - Totem
A50 - Starlight Plaque


LP-1:250

1250 Exterior Wayfinding Location Plan

LP-100.02

Location Plans 007


Design Intent

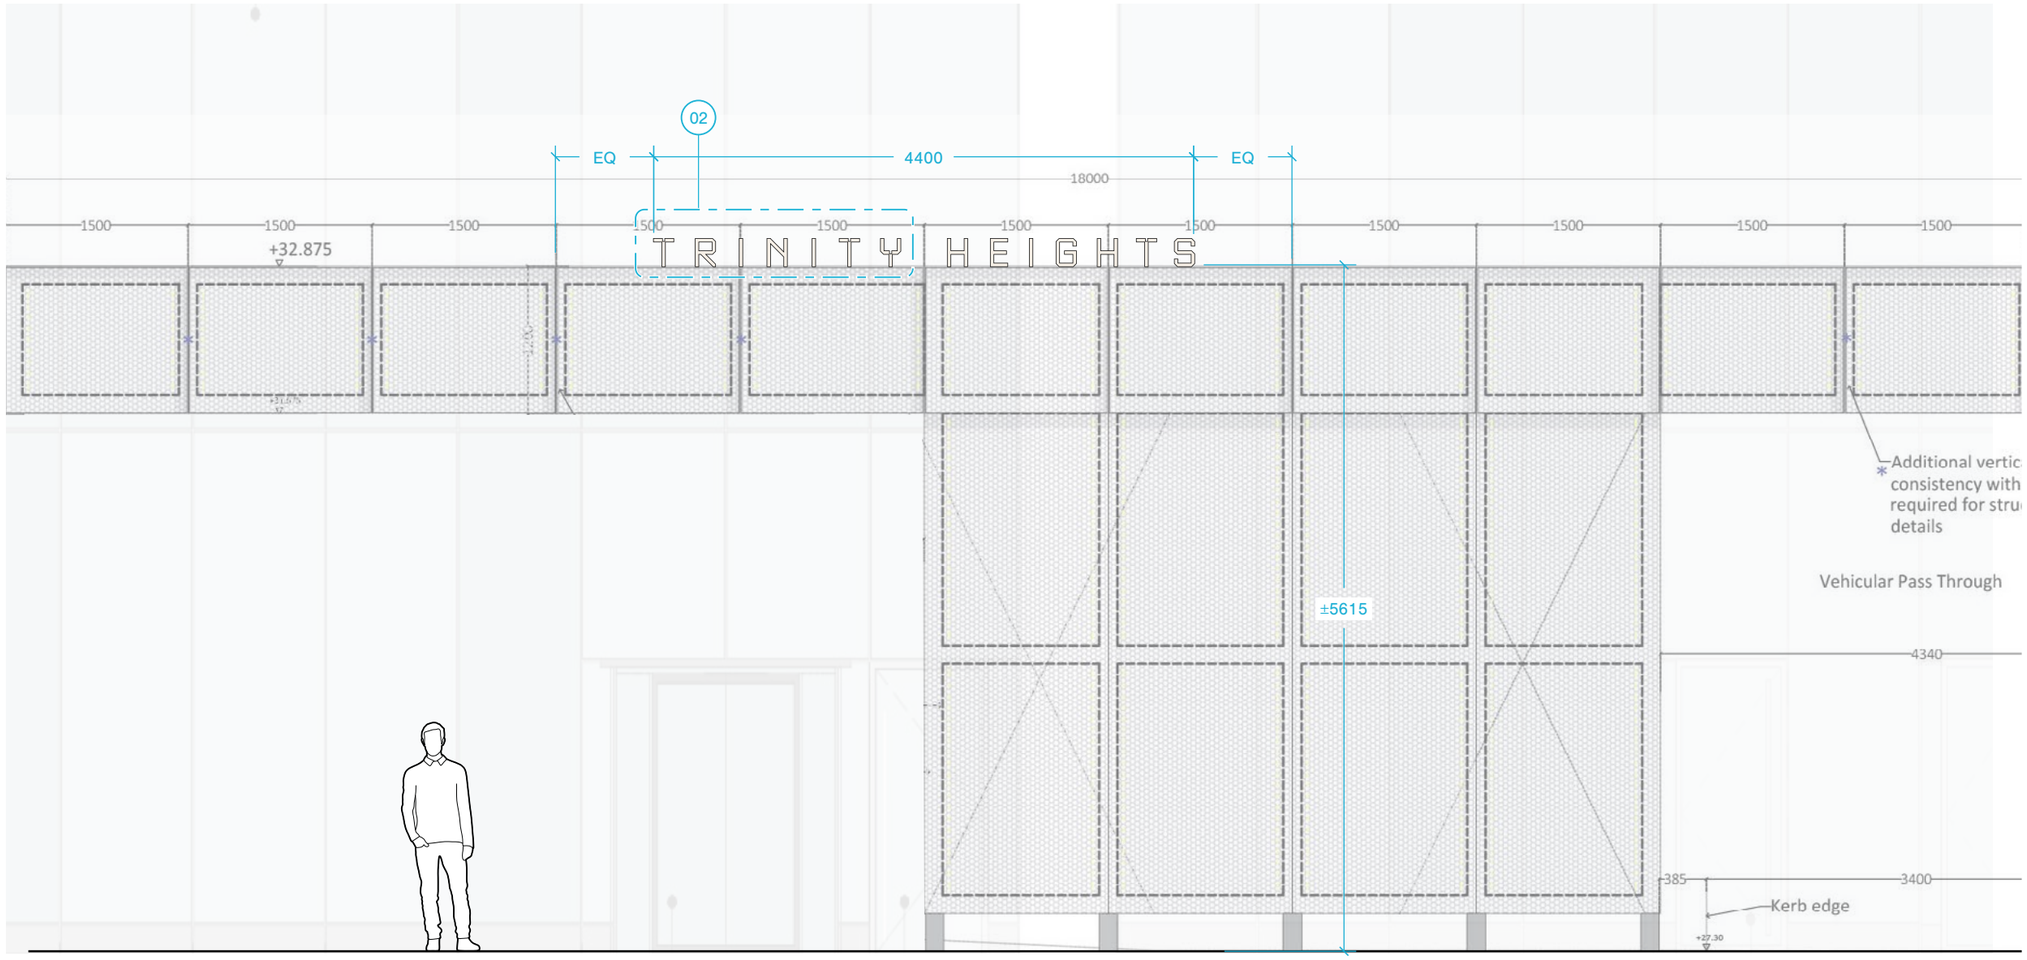

01 Context
1:50

Scale 1:50 @ A3

500 1000mm 2000 3000 4000 5000

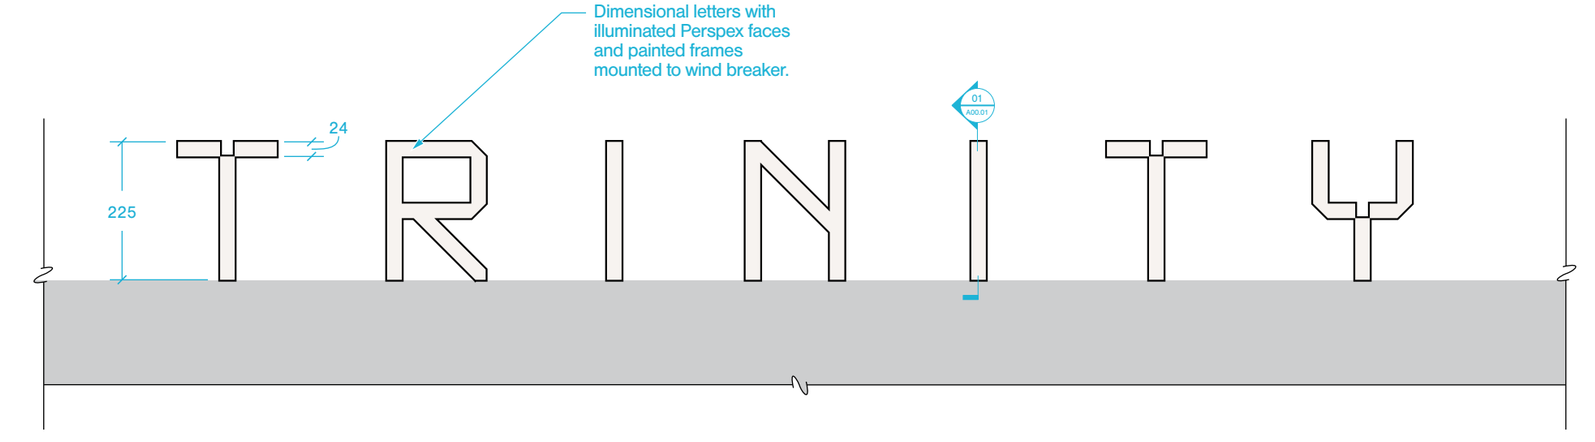

02 Front
1:10

Scale 1:10 @ A3

50 150 250mm 500 750 1000

f.r.a.
Shrewsbury, UK
www.fracreative.com

Trinity Heights
2610
Starlight

Issue Date: 2026-06-01
AA / WM

A

Revision History:

A: 260601, First Issue


Notes:
M01 - Aluminium
M02 - Perspex Opal Silk 040
M03 - Foamalux Eco, Black
M06 - Concrete effect cladding, to match concrete column - Cemento Smooth.
M10 - Glass 6mm thickness

P01- Black 9004, matte finish
P02 - Grey White RAL 9002, matte finish
P05 - Grey RAL 7047, matte finish

V01 - White vinyl APS: 920 SC, matte finish, 12 yr cast

A00

Site ID
DI-A00.00
Design Intent 009

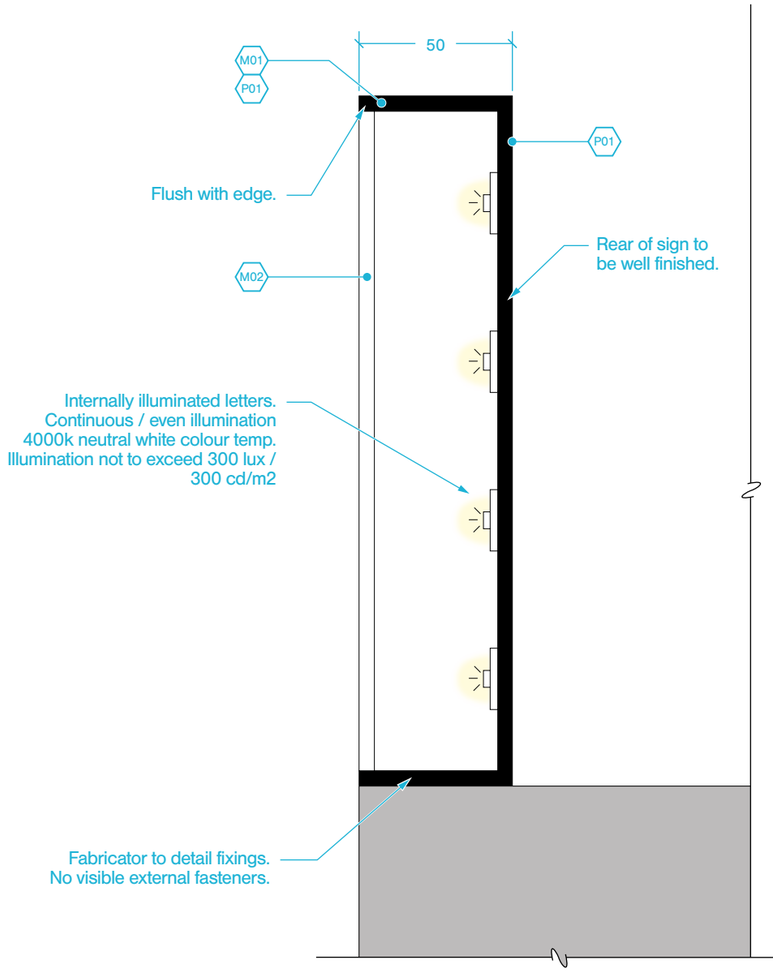


01 Section
1:2

Scale 1:2 @ A3

10 25mm 50 75 100 125 150 175 200



03 Render
NTS

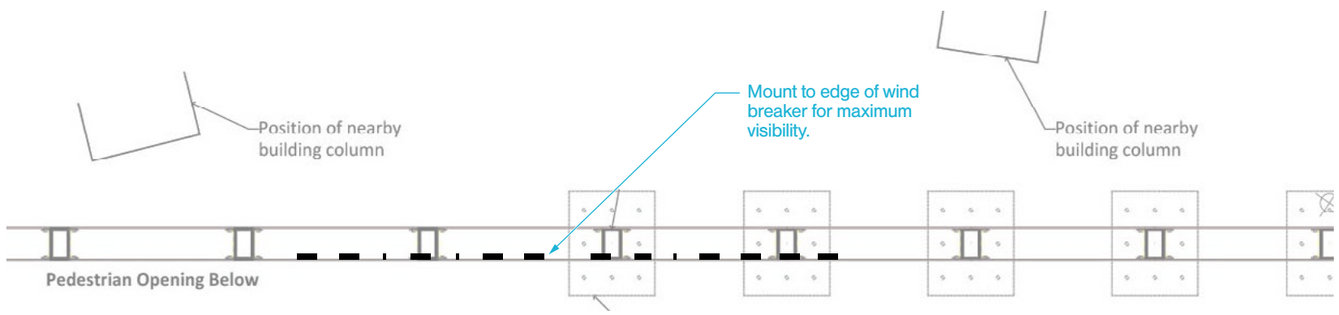

02 Top
1:50

Scale 1:50 @ A3

500 1000mm 2000 3000 4000 5000

f.r.a.
Shrewsbury, UK
www.fracreative.com

Trinity Heights
2610
Starlight

Issue Date: 2026-06-01
AA / WM

A

Revision History:

A: 260601, First Issue


Notes:
M01 - Aluminium
M02 - Perspex Opal Silk 040
M03 - Foamalux Eco, Black
M06 - Concrete effect cladding, to match concrete column - Cemento Smooth.
M10 - Glass 6mm thickness

P01- Black 9004, matte finish
P02 - Grey White RAL 9002, matte finish
P05 - Grey RAL 7047, matte finish

V01 - White vinyl APS: 920 SC, matte finish, 12 yr cast

A00

Site ID
DI-A00.01
Design Intent 010

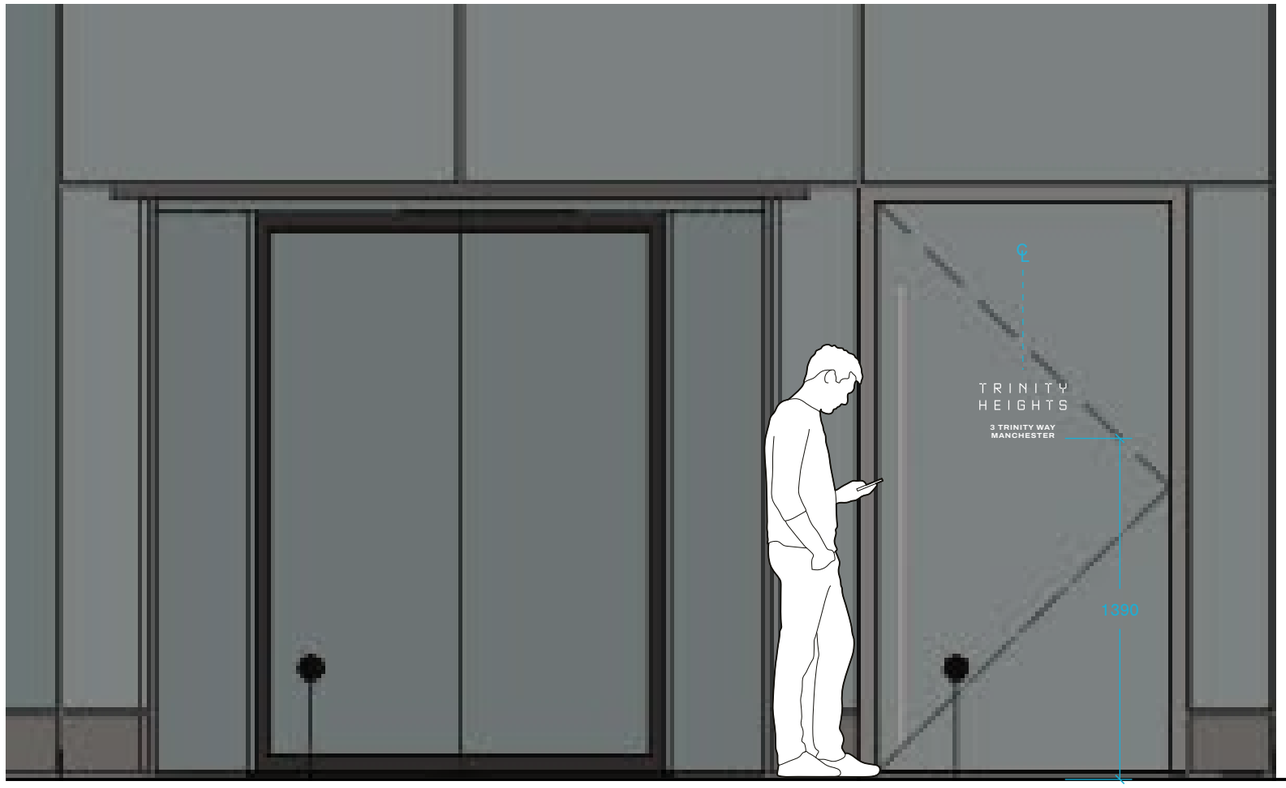

01 Context
1:25

Scale 1:25 @ A3

100 300 500mm 1000 1500 2000 2500



02 Front
1:4

Scale 1:4 @ A3

20 50mm 100 150 200 250 300 350 400

f.r.a.
Shrewsbury, UK
www.fracreative.com

Trinity Heights
2610
Starlight

Issue Date: 2026-06-01
AA / WM

A

Revision History:

A: 260601, First Issue


Notes:
M01 - Aluminium
M02 - Perspex Opal Silk 040
M03 - Foamalux Eco, Black
M06 - Concrete effect cladding, to match concrete column - Cemento Smooth.
M10 - Glass 6mm thickness

P01- Black 9004, matte finish
P02 - Grey White RAL 9002, matte finish
P05 - Grey RAL 7047, matte finish

V01 - White vinyl APS: 920 SC, matte finish, 12 yr cast

A10


Building ID, Glazing
DI-A10.00
Design Intent 011

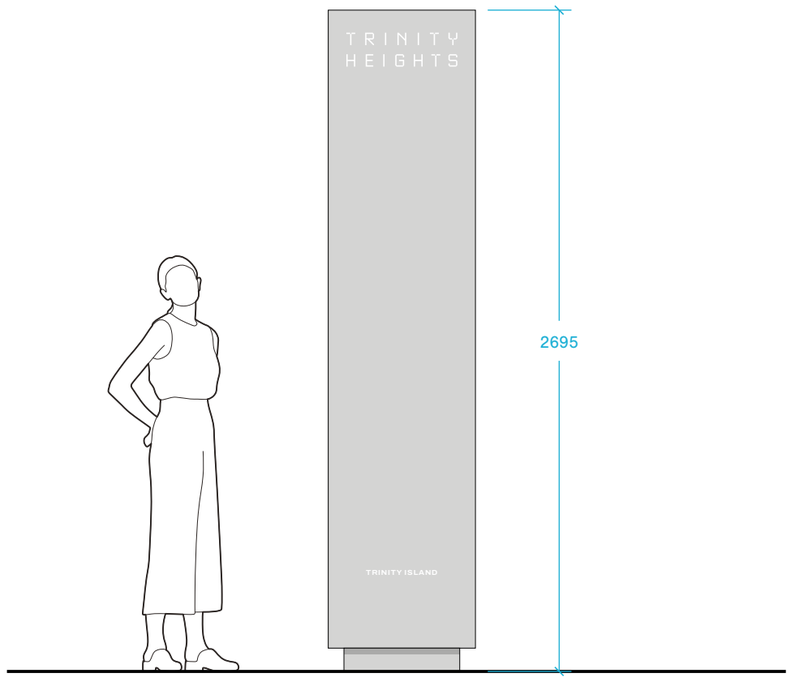

01 Context
1:25

Scale 1:25 @ A3


100 300 500mm 1000 1500 2000 2500

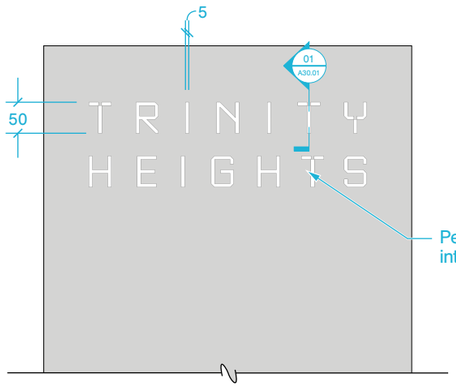


04 Detail
1:10

Scale 1:10 @ A3

50 150 250mm 500 750 1000

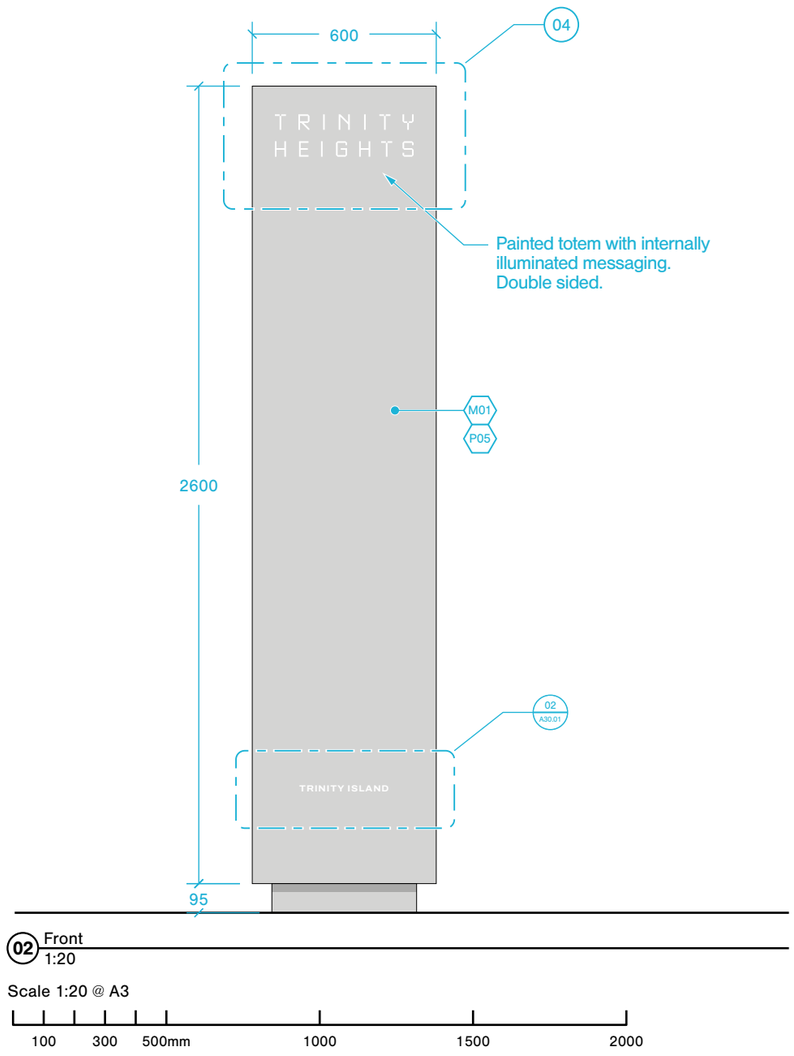

02 Front
1:20

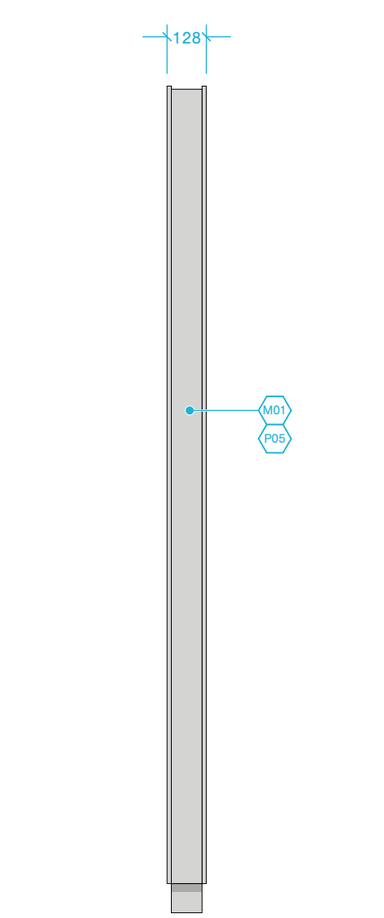

03 Side
1:20

Scale 1:20 @ A3

100 300 500mm 1000 1500 2000

f.r.a.
Shrewsbury, UK
www.fracreative.com

Trinity Heights
2610
Starlight

Issue Date: 2026-06-01
AA / WM

A

Revision History:

A: 260601, First Issue

Notes:
M01 - Aluminium
M02 - Perspex Opal Silk 040
M03 - Foamalux Eco, Black
M06 - Concrete effect cladding, to match concrete column - Cemento Smooth.
M10 - Glass 6mm thickness

P01- Black 9004, matte finish
P02 - Grey White RAL 9002, matte finish
P05 - Grey RAL 7047, matte finish


V01 - White vinyl APS: 920 SC, matte finish, 12 yr cast

A30

Totem

DI-A30.00


Design Intent 012

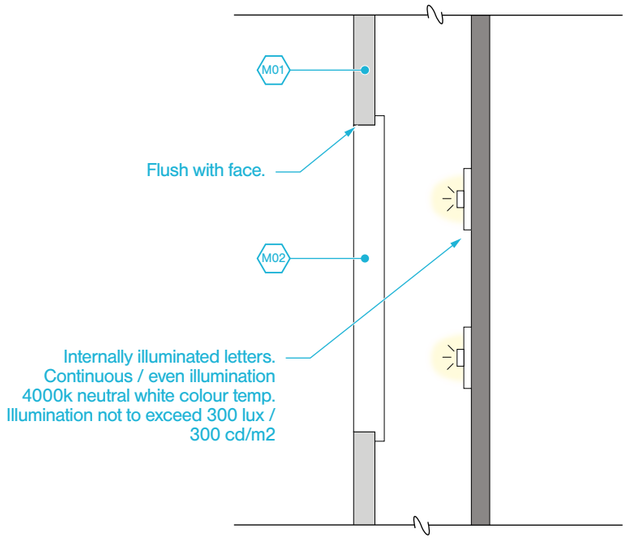

01 Section
1:1

Scale 1:1 @ A3

10mm 20 30 40 50 60 70 80 90 100

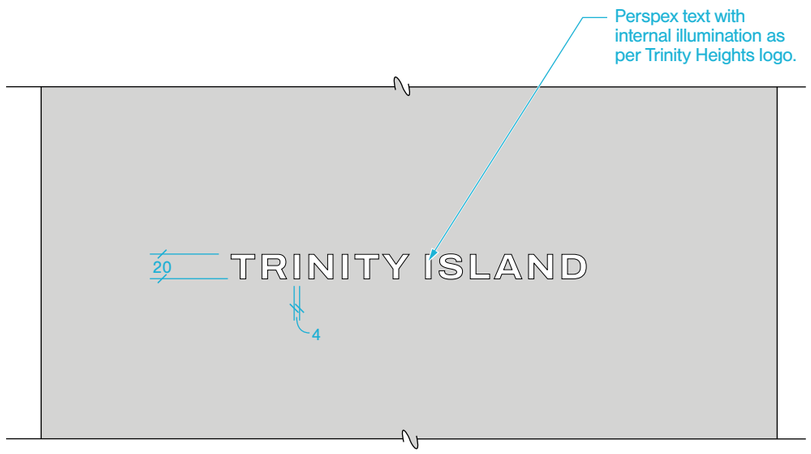

02 Detail
1:5

Scale 1:5 @ A3

10 50 100mm 200 300 400 500

f.r.a.
Shrewsbury, UK
www.fracreative.com

Trinity Heights
2610
Starlight

Issue Date: 2026-06-01
AA / WM

A

Revision History:

A: 260601, First Issue


Notes:
M01 - Aluminium
M02 - Perspex Opal Silk 040
M03 - Foamalux Eco, Black
M06 - Concrete effect cladding, to match concrete column - Cemento Smooth.
M10 - Glass 6mm thickness

P01- Black 9004, matte finish
P02 - Grey White RAL 9002, matte finish
P05 - Grey RAL 7047, matte finish

V01 - White vinyl APS: 920 SC, matte finish, 12 yr cast

A30


Totem
DI-A30.01
Design Intent 013

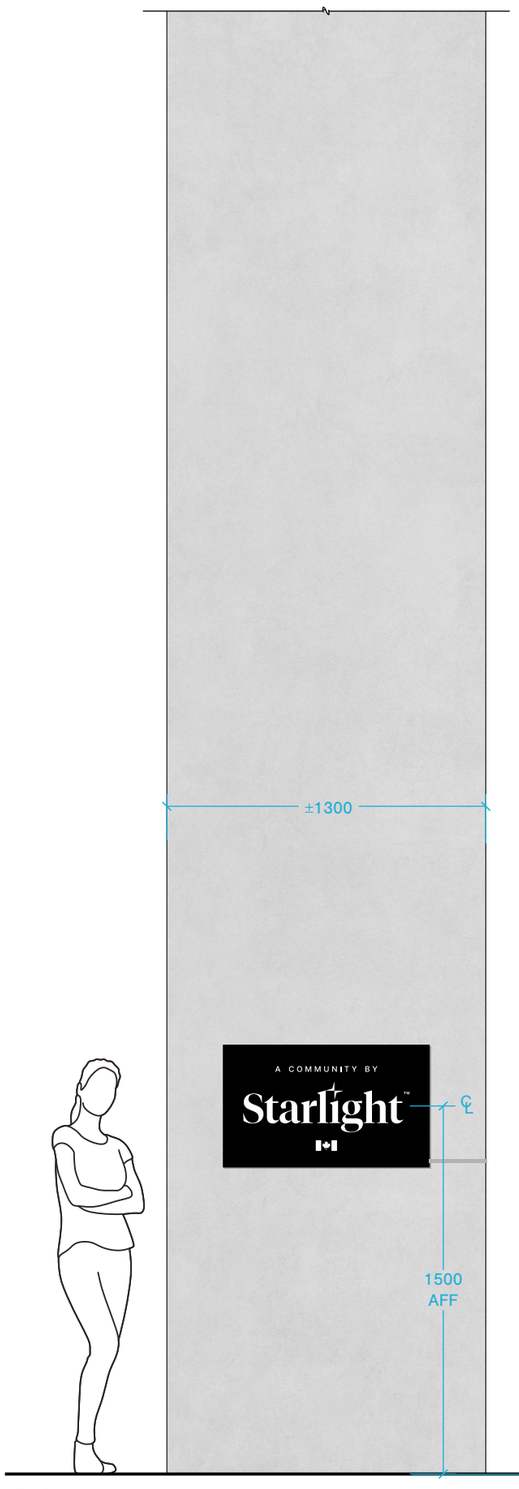

01 Context
1:25

Scale 1:25 @ A3

100 300 500mm 1000 1500 2000 2500

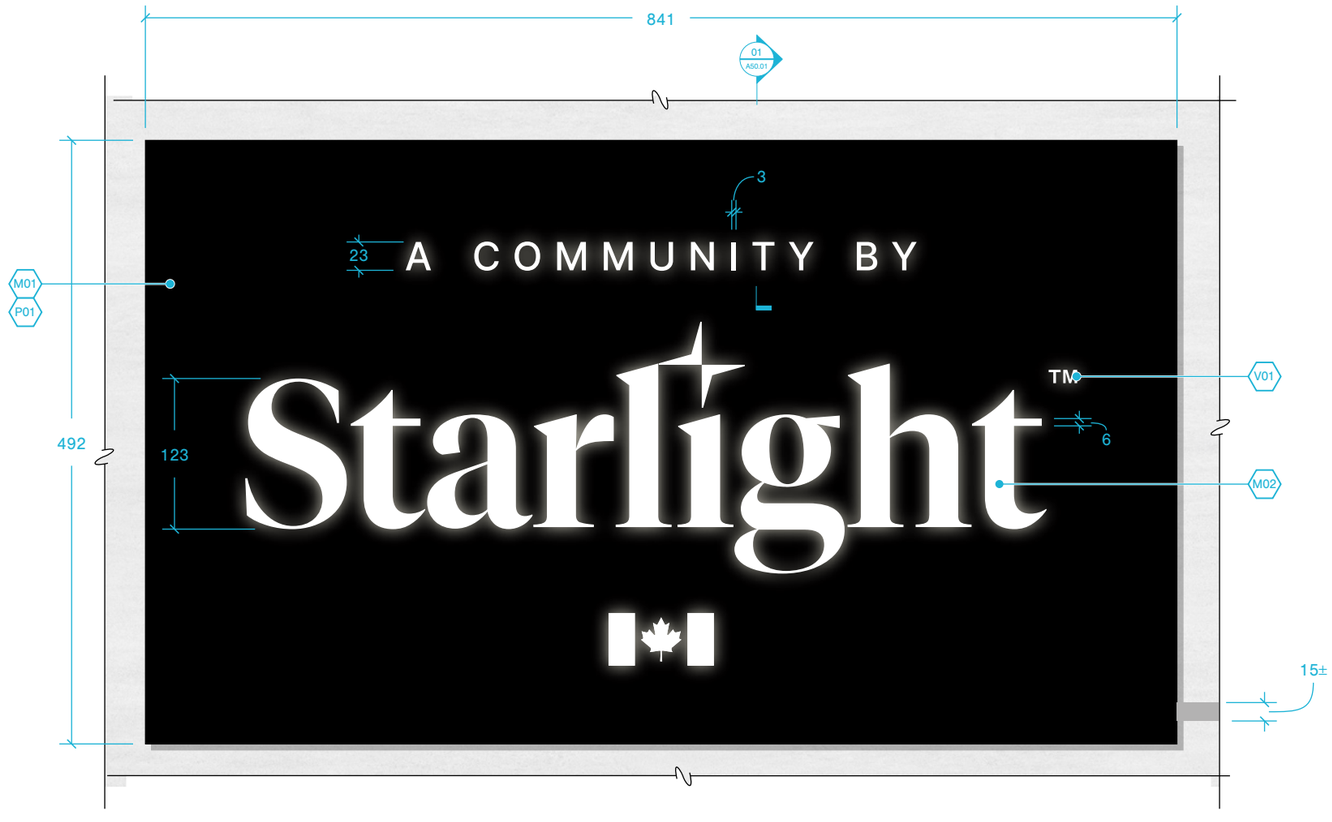

02 Front - Panel
1:5

Scale 1:5 @ A3

10 50 100mm 200 300 400 500

f.r.a.
Shrewsbury, UK
www.fracreative.com

Trinity Heights
2610
Starlight

Issue Date: 2026-06-01
AA / WM

A

Revision History:

A: 260601, First Issue


Notes:
M01 - Aluminium
M02 - Perspex Opal Silk 040
M03 - Foamalux Eco, Black
M06 - Concrete effect cladding, to match concrete column - Cemento Smooth.
M10 - Glass 6mm thickness

P01- Black 9004, matte finish
P02 - Grey White RAL 9002, matte finish
P05 - Grey RAL 7047, matte finish

V01 - White vinyl APS: 920 SC, matte finish, 12 yr cast

A50


Starlight Plaque
DI-A50.00
Design Intent 014

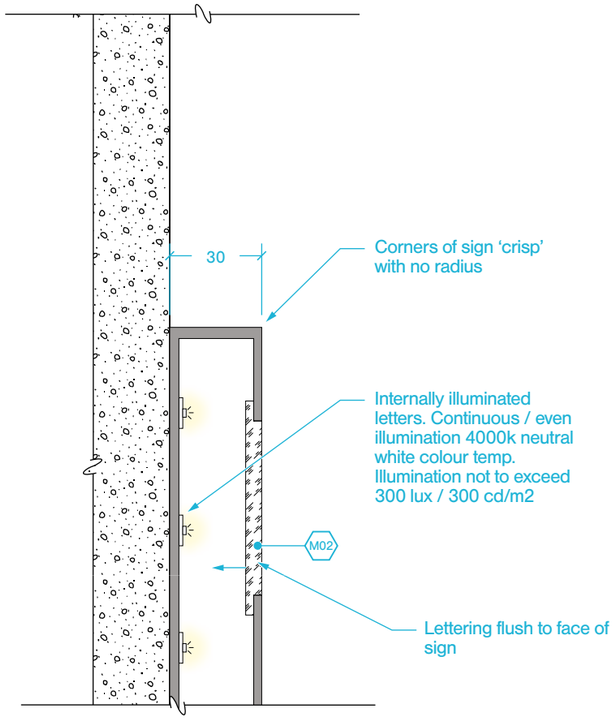

01 Section
1:2

Scale 1:2 @ A3

10 25mm 50 75 100 125 150 175 200

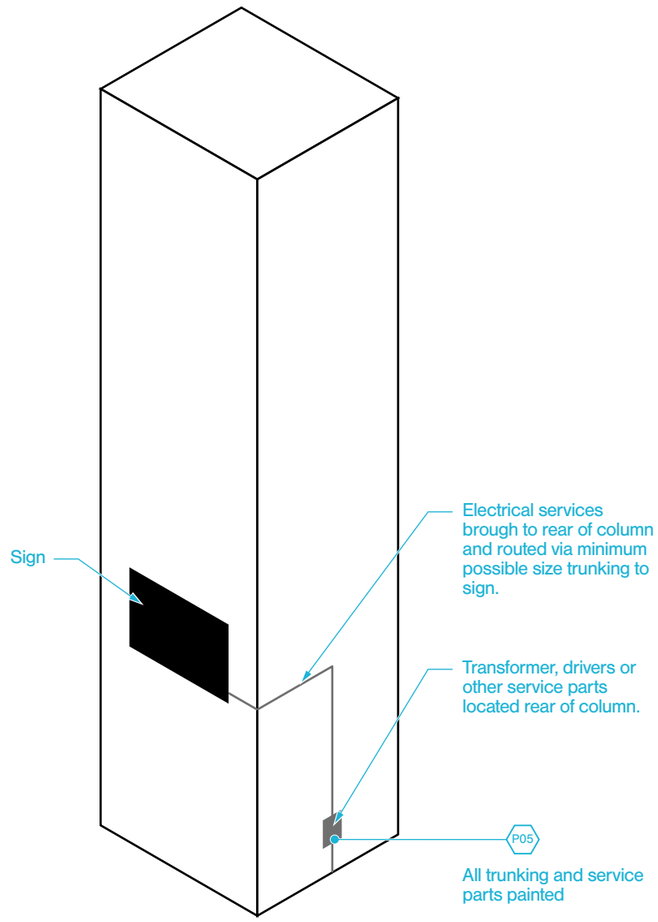

02 Services
NTS

f.r.a.
Shrewsbury, UK
www.fracreative.com

Trinity Heights
2610
Starlight

Issue Date: 2026-06-01
AA / WM

A

Revision History:

A: 260601, First Issue

Notes:
M01 - Aluminium
M02 - Perspex Opal Silk 040
M03 - Foamalux Eco, Black
M06 - Concrete effect cladding, to match concrete column - Cemento Smooth.
M10 - Glass 6mm thickness

P01- Black 9004, matte finish
P02 - Grey White RAL 9002, matte finish
P05 - Grey RAL 7047, matte finish

V01 - White vinyl APS: 920 SC, matte finish, 12 yr cast

A50

Starlight Plaque
DI-A50.01
Design Intent 015

Thank you

Certified
B
Corporation

01743 242485
studio@fracreative.com
fracreative.com

f.r.a.