
COPYRIGHT OF ATELIER MB LTD
DO NOT SCALE FROM THIS DRAWING
DIMENSIONS TO BE CHECKED ON SITE

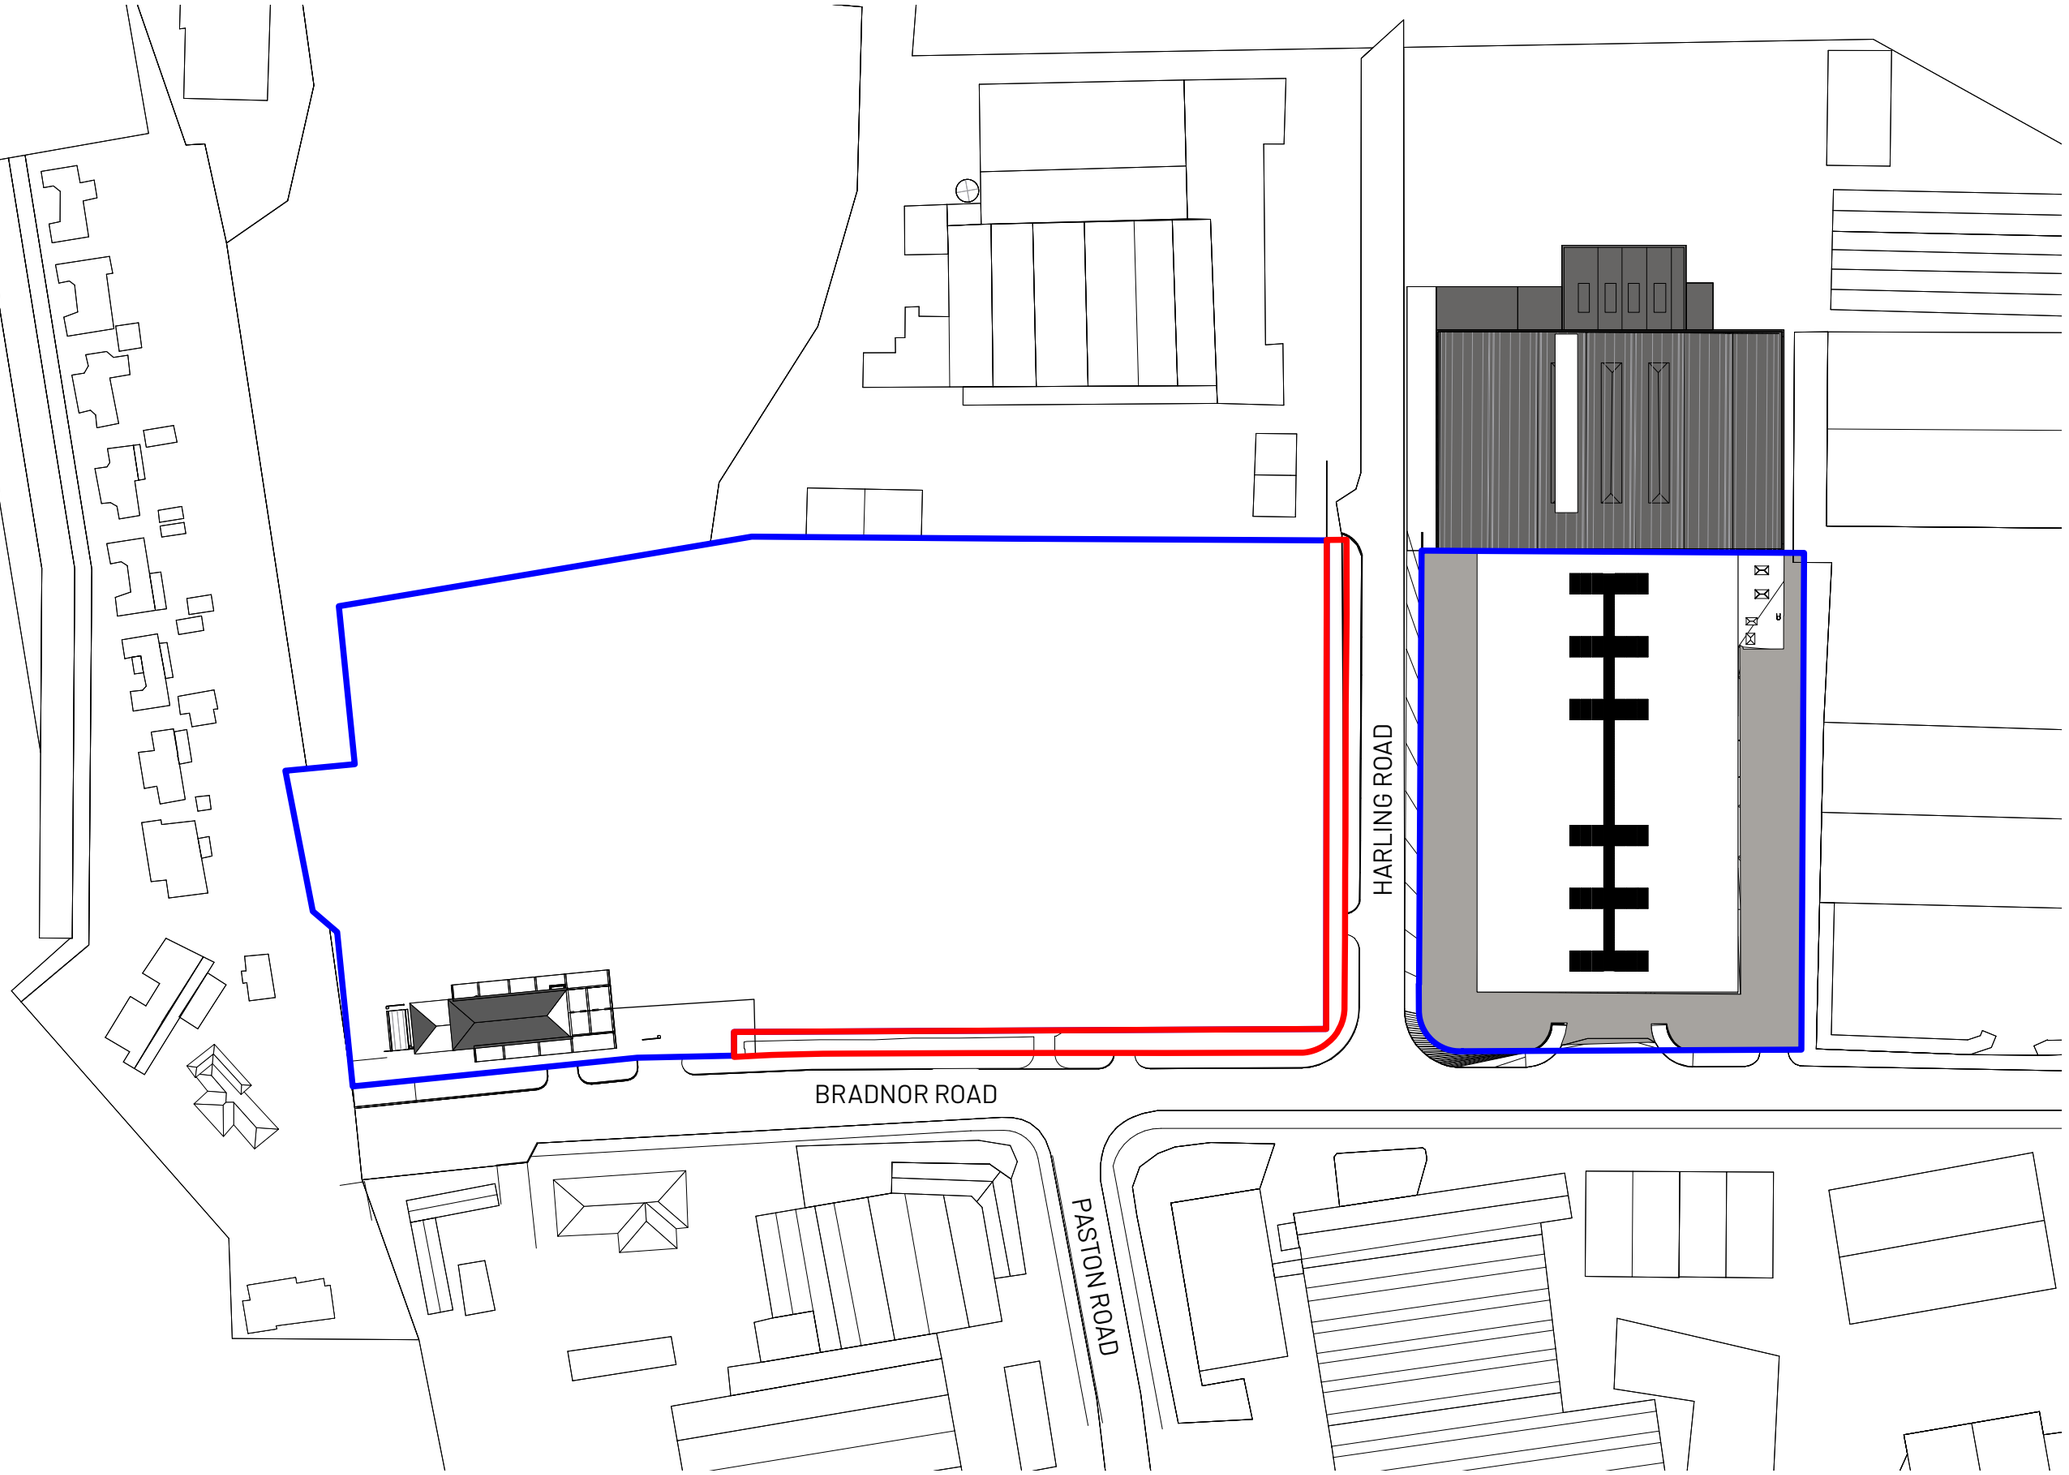

KEY

Site Edged Red

Applicant Ownership

1 Location Plan
Scale: 1:1250

0 10 20 30 40 50m
1:1250 @A3

REV	NOTE	DRN	CHK
	APH Boundary		

Location Plan

PROJECT REF.	2133
DRWG NO.	E(900)
REVISION	
SCALE	1:1250 @ A3
DATE 1st	JuL 26
DRAWN	GS

SK sketch E existing P proposed T tender C construction FI final issue

+44 161 236 0051
ARCHITECT@ATELIERMB.CO.UK
ATELIER.MB