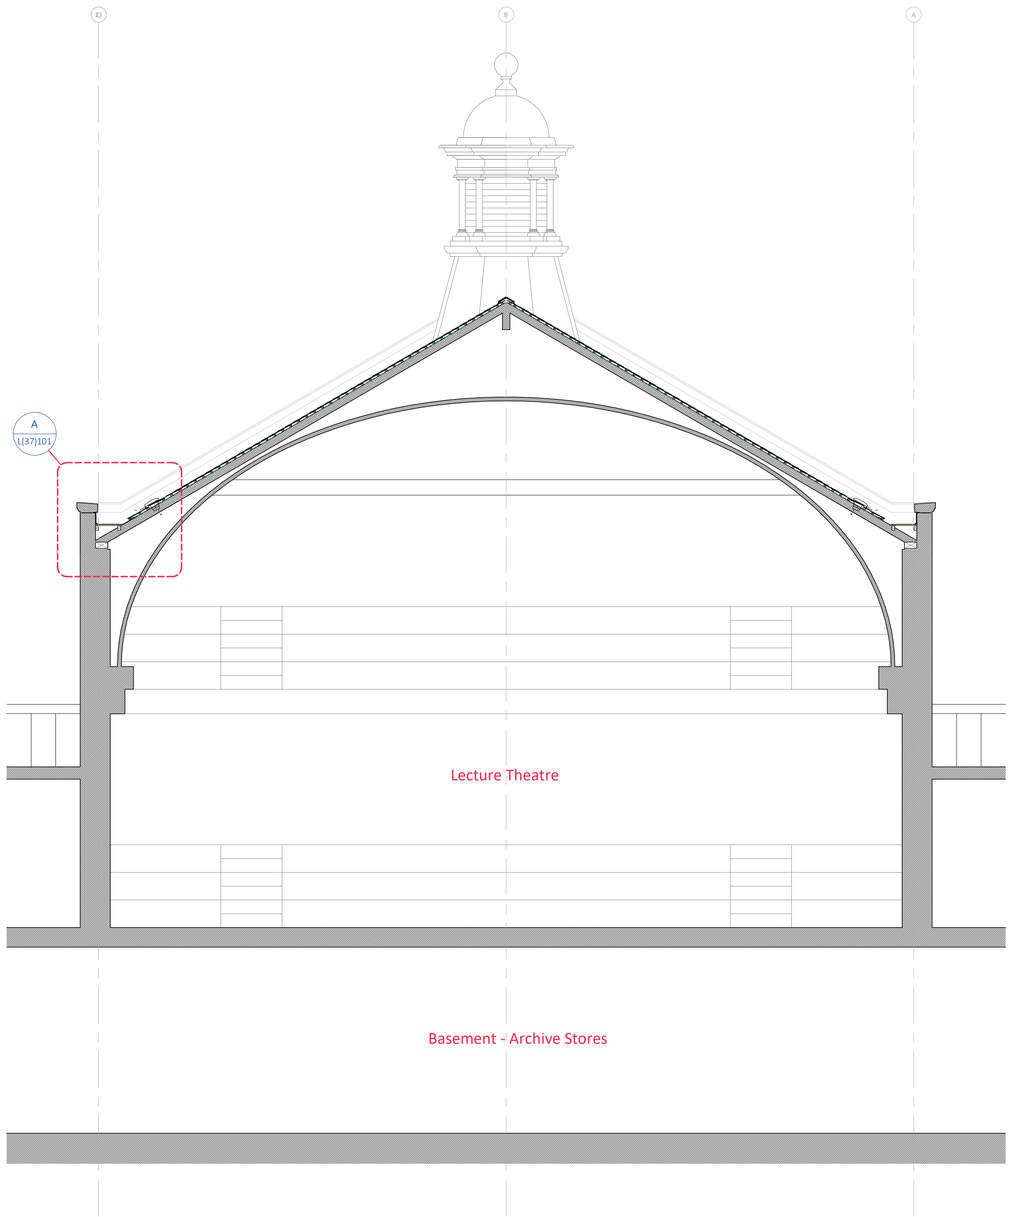



Section AA as Existing


Scale @ 1 : 50

Notes:

Figured dimensions to be taken in preference to scaled dimensions.
All dimensions to be checked on site.

0 0.5 1 1.5 2 2.5

SCALE 1:50 m

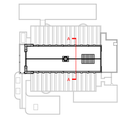

| Rev: | Date: | Description: | By: |
|---|---|---|---|
| P01 | 16.07.26 | PLANNING issue | SW |

GRAHAM SIBBALD

Chartered Surveyors and Property Consultants

Client
Equans

Project
Education North: Undergraduate Building

Address
Manchester Royal Informary University Hospital
Nelson Street, Chorlton-on-Medlock, Manchester

Drawing Title
Section AA as Existing

| Department No: | Drg No. | Revision | Sheet Size |
|---|---|---|---|
| MAN | L(03)001 | P01 | 1 : 50 |
| Aims No. 2025 / 02 / 0015 | | | Drawing Status PLANNING |
| Drawn By S.Wardle | Checked By C.Latham | | Date 16/07/2026 14:26:48 |

PREPARED BY GRAHAM + SIBBALD