

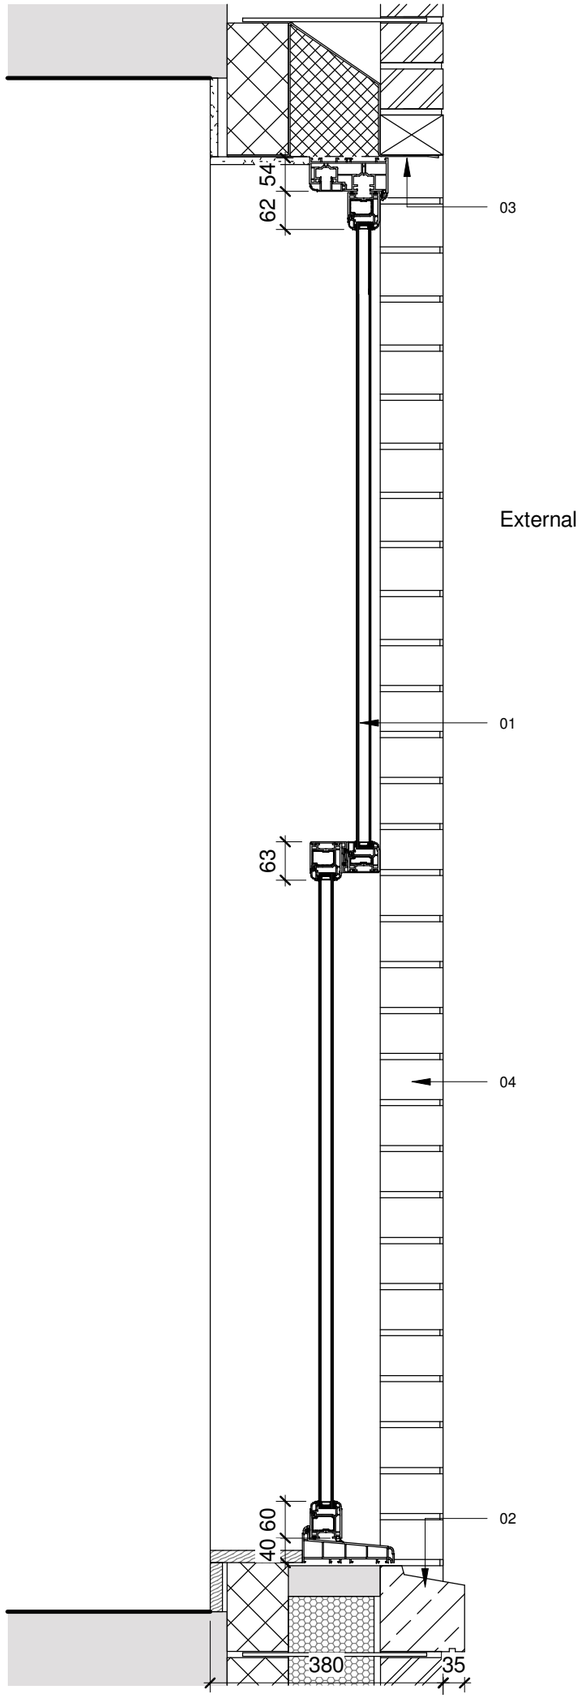



1 Typical Window Section
1 : 10

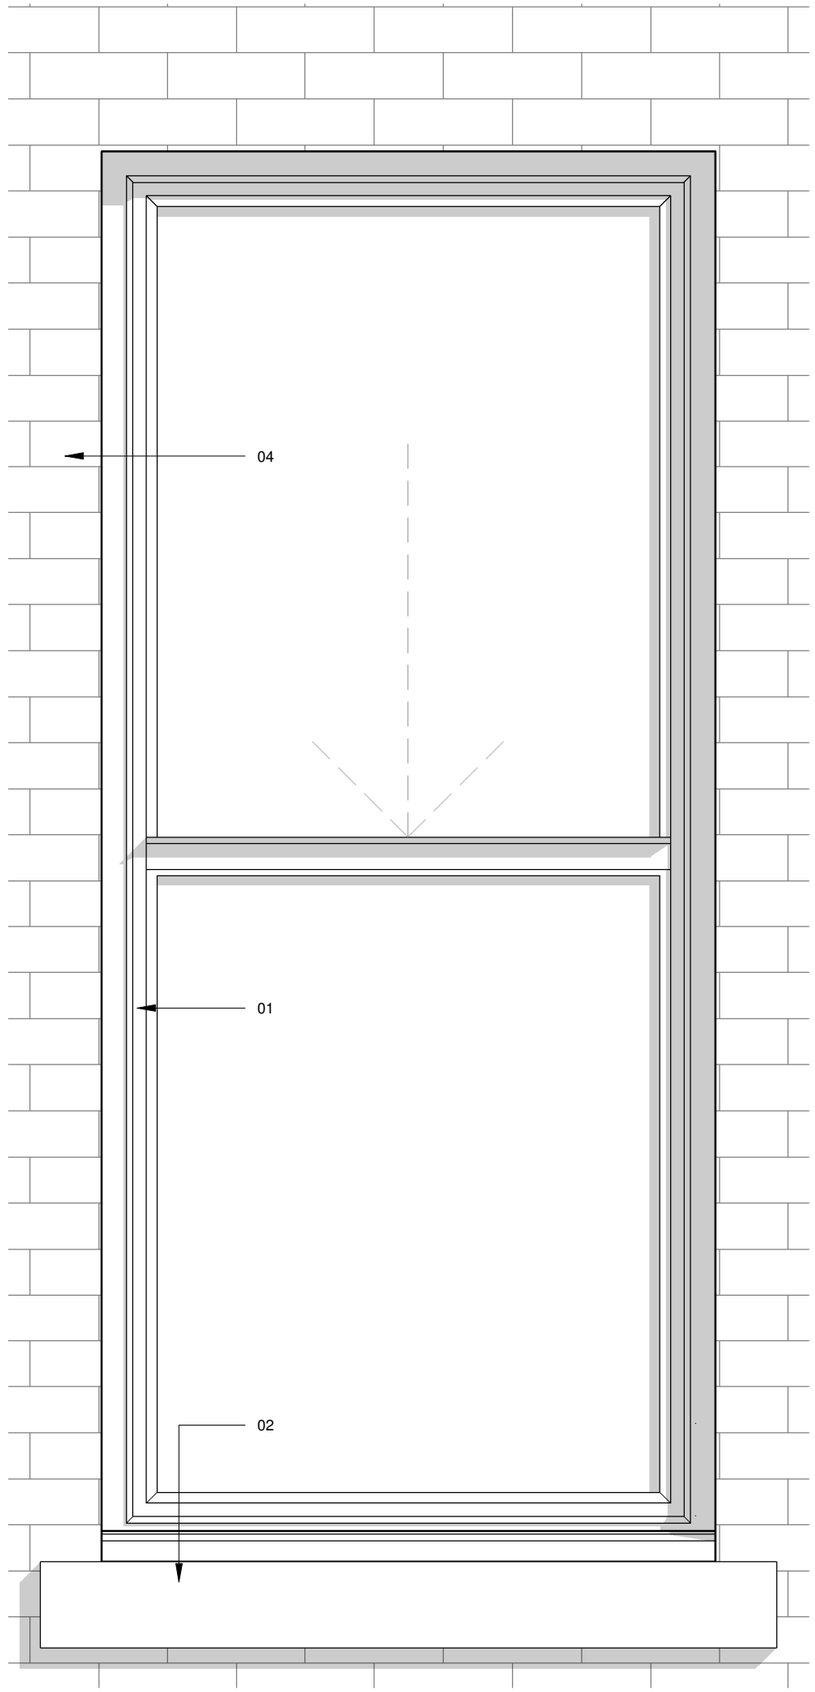

3 Typical Window Elevation
1 : 10

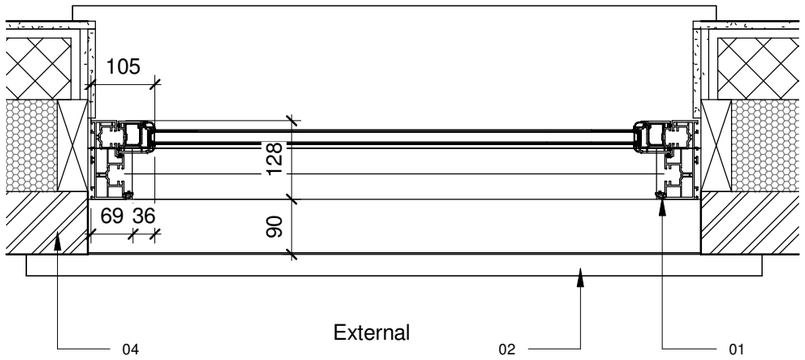

2 Typical Window Plan
1 : 10

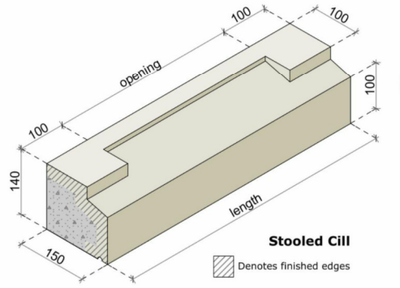

Material Key:

01 - uPVC Sliding sash window in grey (RAL 7016)
02 - Cast stone stooled window cill
03 - Polyester powder coated trim to u/s of lintel
04 - Facing brickwork / reveal
05 - uPVC side hung window in grey (RAL7016)

project			client name	
404 Wilbraham Road			APL	
Contract No.	SIE	PHASE	drawing number	rev
177	404W	PL	DL05	

drawing
Typical Sliding Sash Window

Stage Code	Date	Rev
Blg Regs		

scale 1 : 10 Sheet A3

Martin Degnen & James
96 Marbury Road, SK4 5NG
07795323381