
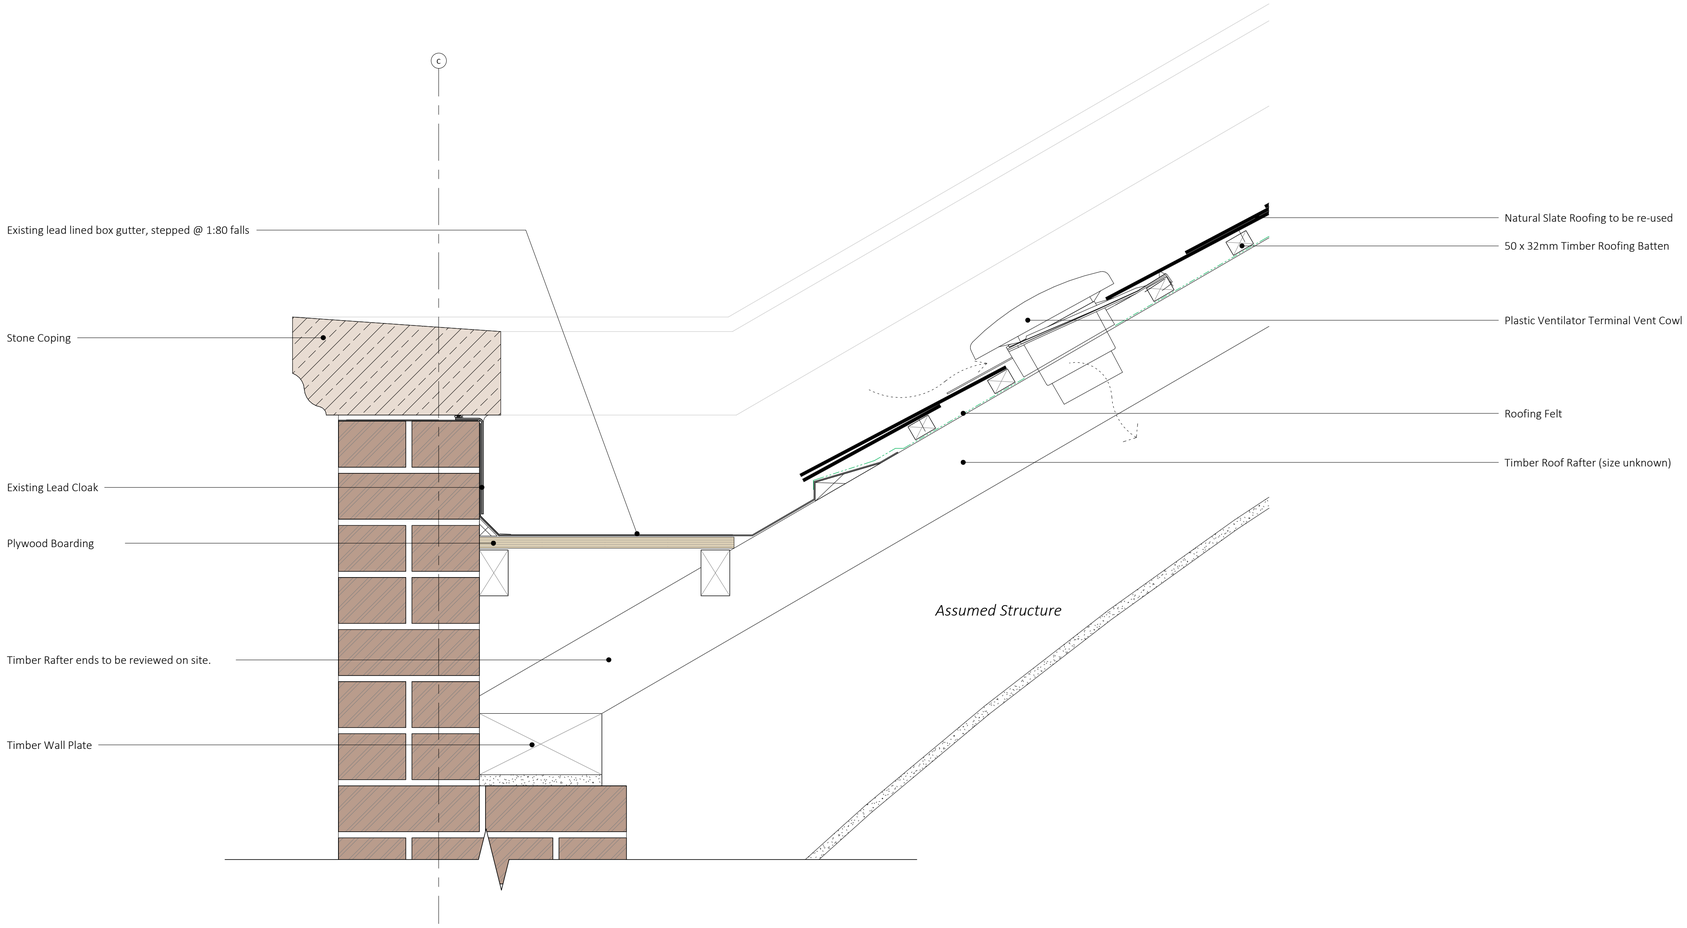


A Typical Existing Parapet Gutter and Plastic Vent Detail
Scale @ 1 : 5

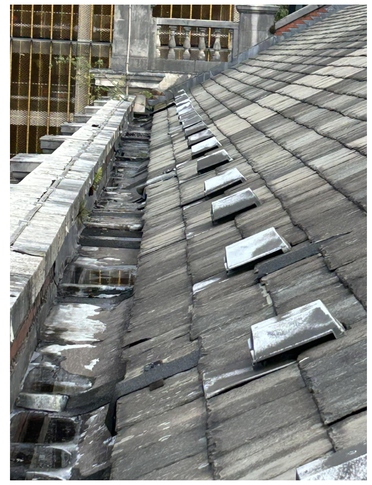

Photograph - Existing Roof Vent Cowl

Notes:

Figured dimensions to be taken in preference to scaled dimensions.
All dimensions to be checked on site.

Rev:	Date:	Description:	By:
P01	16.07.26	PLANNING issue	SW

GRAHAM SIBBALD
Chartered Surveyors and Property Consultants

Client
Equans

Project
Education North: Undergraduate Building

Address
Manchester Royal Informary University Hospital
Nelson Street, Chorlton-on-Medlock, Manchester

Drawing Title
Existing Roof Vent Detail

Department No:	Drg No.	Revision	Sheet Size
MAN	L(37)101	P01	1 : 5

Aims No.	Drawing Status
2025 / 02 / 0015	PLANNING

Drawn By	Checked By	Date
Author	Checker	16/07/2026 14:26:54

PREPARED BY GRAHAM + SIBBALD