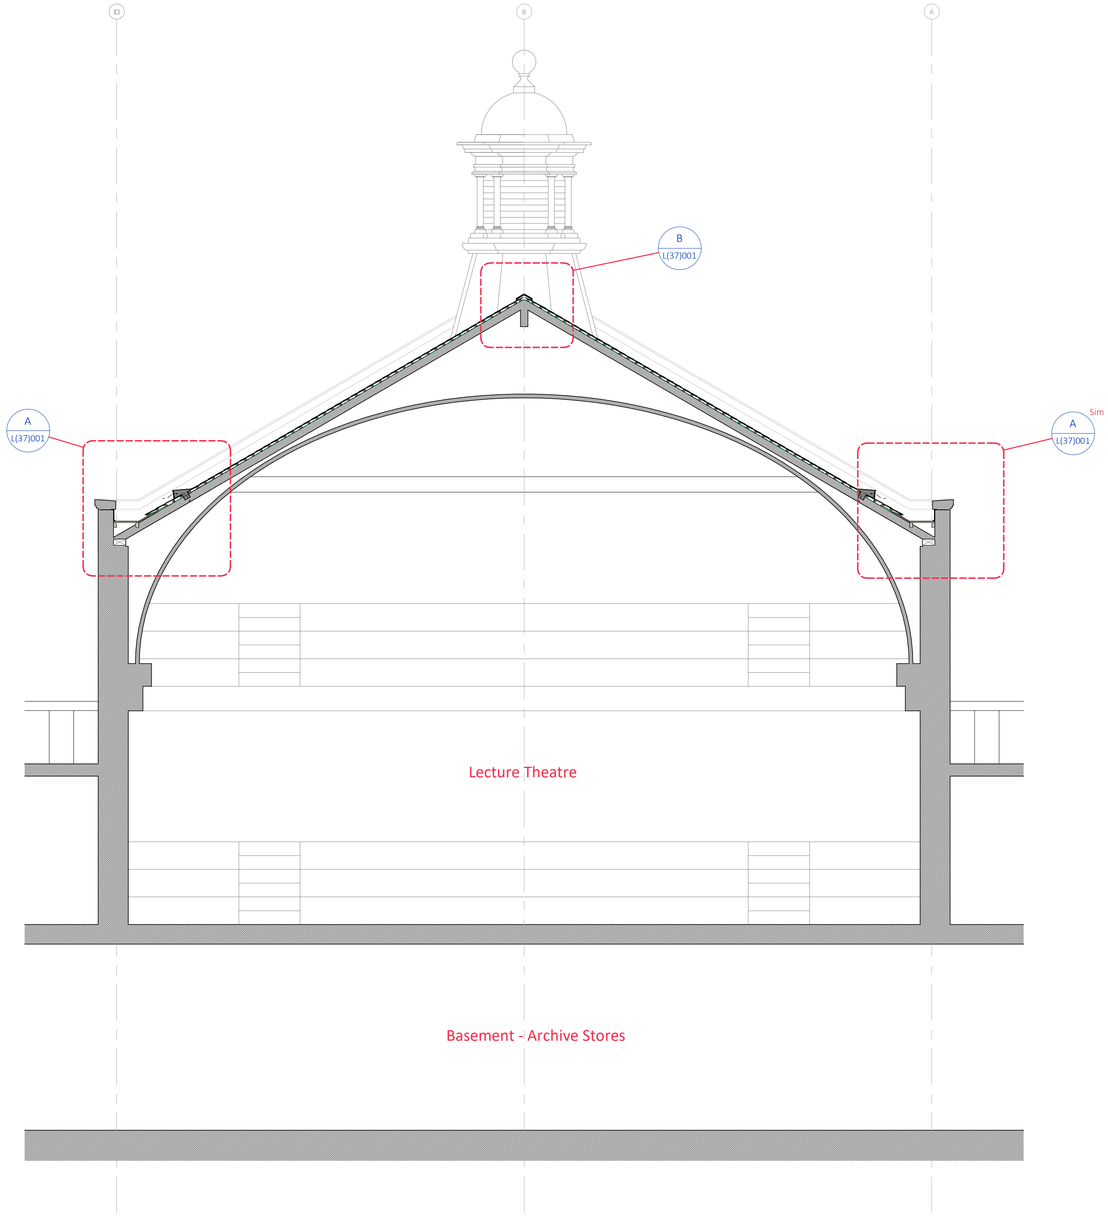


Section AA as Proposed


Scale @ 1 : 50

Notes:

Figured dimensions to be taken in preference to scaled dimensions.
All dimensions to be checked on site.

0 0.5 1 1.5 2 2.5

SCALE 1:50 m

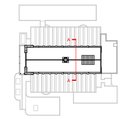

Rev:	Date:	Description:	By:
P01	16.07.26	PLANNING issue	SW

GRAHAM SIBBALD

Chartered Surveyors and Property Consultants

Client
Equans

Project
Education North: Undergraduate Building

Address
Manchester Royal Informary University Hospital
Nelson Street, Chorlton-on-Medlock, Manchester

Drawing Title
Section AA as Proposed

Department No:	Drg No.	Revision	Sheet Size
MAN	L(06)001	P01	1 : 50
Aims No. 2025 / 02 / 0015			Drawing Status PLANNING
Drawn By S.Wardle	Checked By C.Latham		Date 16/07/2026 14:26:50

PREPARED BY GRAHAM + SIBBALD