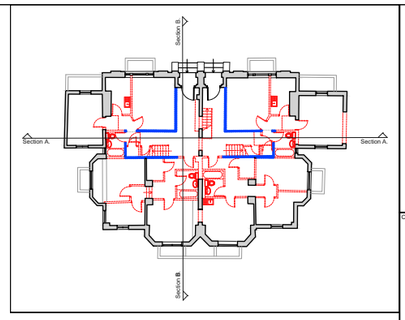


DO NOT SCALE FROM THIS DRAWING.

THIS DRAWING IS BASED ON DIMENSIONAL SURVEY INFORMATION PROVIDED BY OTHERS. THE ARCHITECT CANNOT ACCEPT RESPONSIBILITY FOR THE ACCURACY OF THIS SURVEY INFORMATION.

ALL DIMENSIONS ARE SHOWN IN METRIC.

THIS DRAWING REMAINS THE COPYRIGHT OF

STALLAN-BRAND ARCHITECTURE + DESIGN LTD

CLIENT


ALUMNO GROUP

1:100 @ A3

0m 1 2 3 4

NOTES

THIS DRAWING IS BASED ON PROJECT'S PREVIOUS ARCHITECT'S INFORMATION, ON PROJECT'S APPROVED PLANNING DRAWINGS, AND ON THE PREVIOUS MEASURED BUILDING SURVEY INFORMATION (FOR THE LISTED BUILDING).

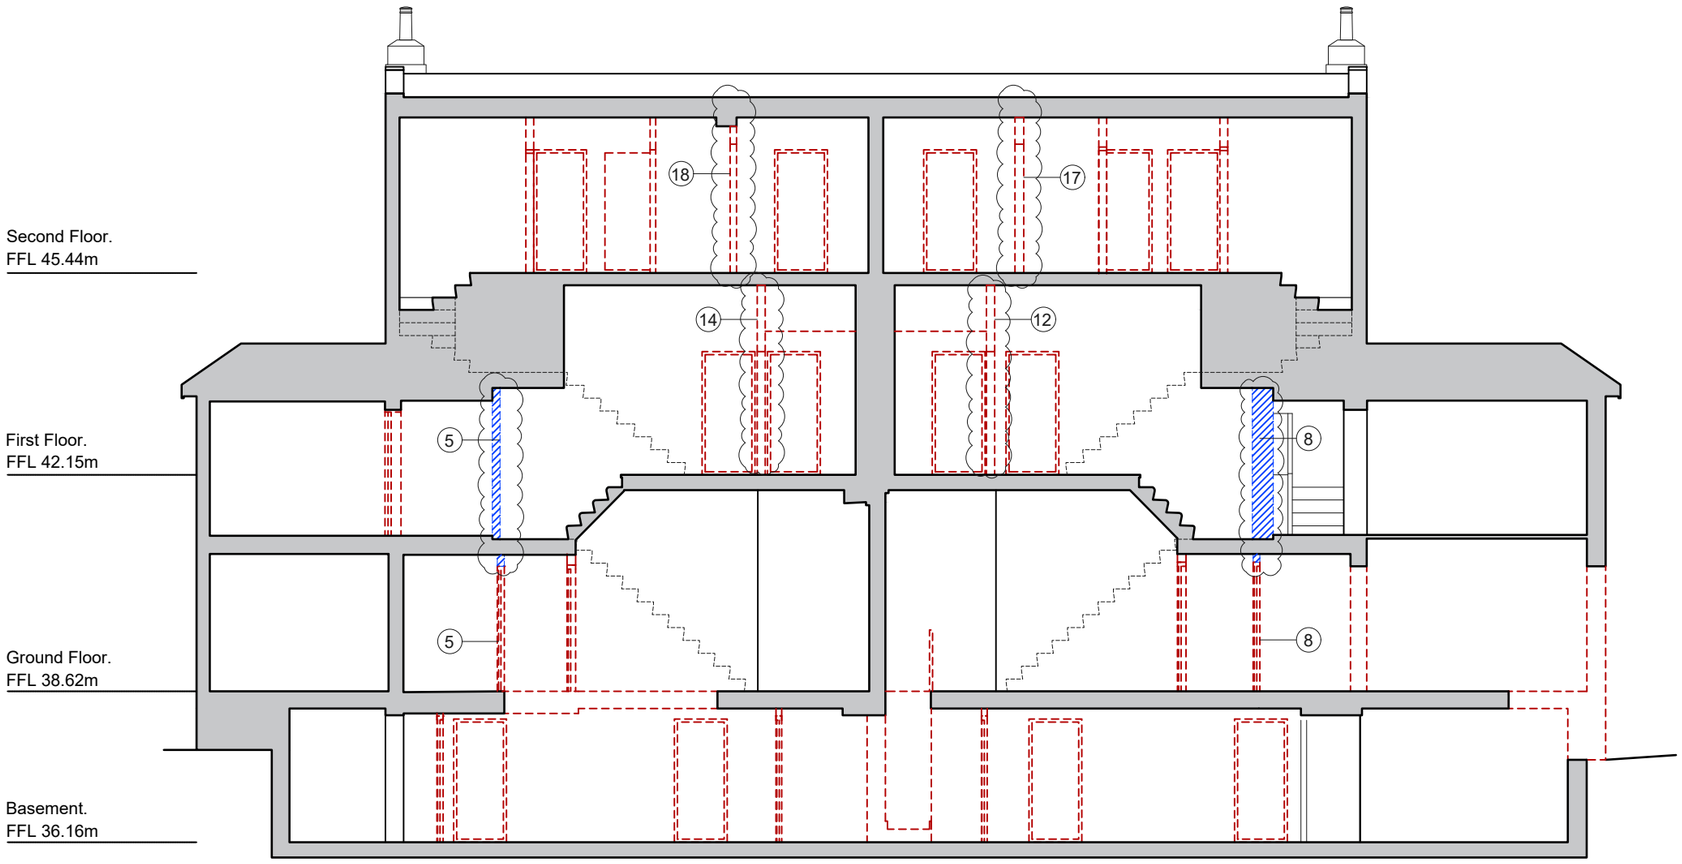

NOTES:

ALL CORNICING AND ORIGINAL FEATURES HAVE PREVIOUSLY BEEN REMOVED THROUGHOUT.

DENOTES AREAS TO BE REMOVED.

DENOTES AREAS OF MASONRY WALLS TO BE REMOVED AS PART OF NEW WORKS & REINSTATED AS PER S.ENG RECOMMENDATIONS DUE TO POOR EXISTING STRUCTURAL CONDITION.

CLOUDED AREAS INDICATE REVISIONS FROM THE PREVIOUSLY SUBMITTED APPLICATION

1 SECTION AA
1:100

REV	REASON FOR ISSUE	DATE
P02	UPDATED TO SHOW ADDITIONAL DOWNTAKINGS & WALL REINSTATEMENTS	02.07.26
P01	s73 PLANNING ISSUE	25.03.24

Stallan-Brand

80 Nicholson Street
Glasgow
G5 9ER
Phone: 0141 258 5015
Email: info@stallanbrand.com
Website: www.stallanbrand.com

PROJECT

MOSS LANE EAST, MANCHESTER

TITLE

SECTION AA - DEMOLITION

DRAWING NUMBER	REVISION
2027-SBA-02-ZZ-D-A-00210	P02

STATUS

PLANNING

DATE	DRAWN BY	SCALE @ A3
29.03.24	PM	1:100
	CHECKED BY	PROJECT NUMBER
	PM	2027.00

Copyright ©