
MANCHESTER VICTORIA STATION PUB BLOCK PLAN

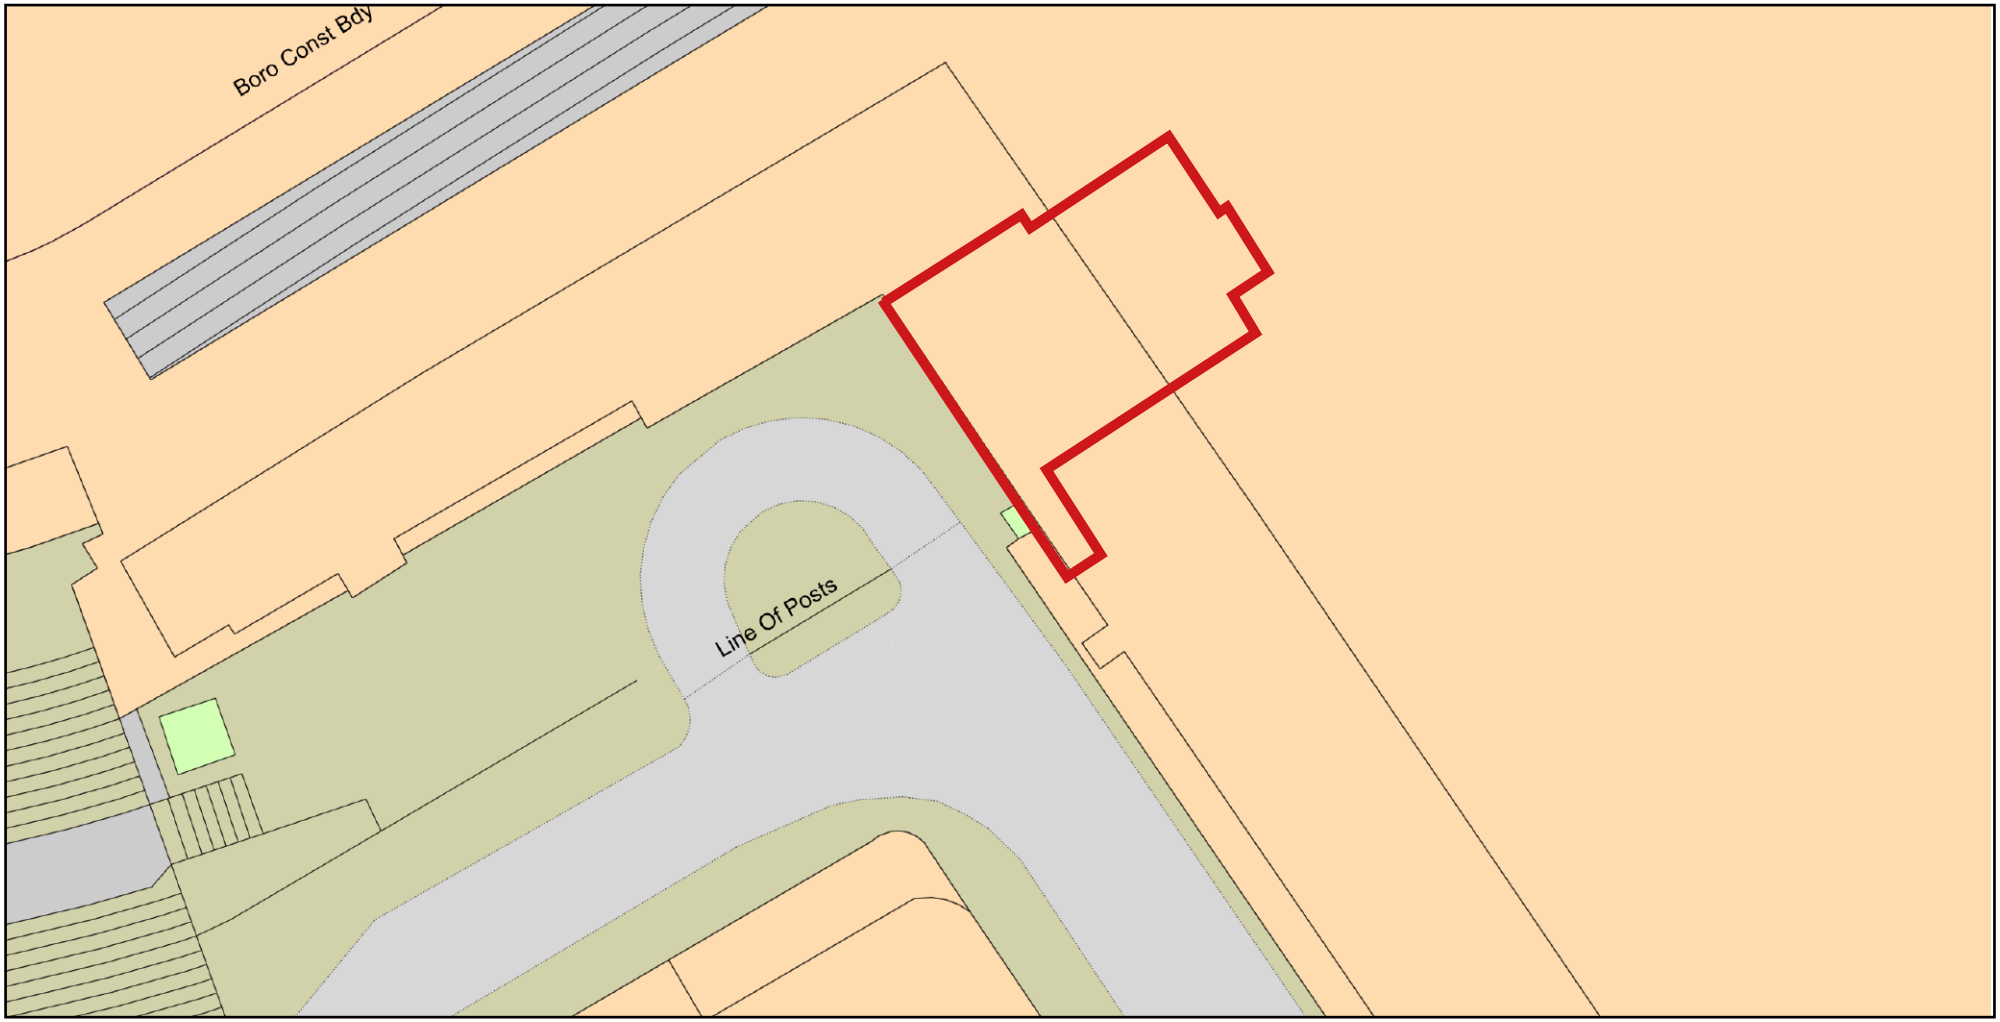

ReQuestaPlan

Plan Produced for: SSP GROUP

Date Produced: 10 Jul 2026

Plan Reference Number: TQRQM26191135730904

Scale: 1:500 @ A4

© Crown copyright and database rights 2025 OS 100042766