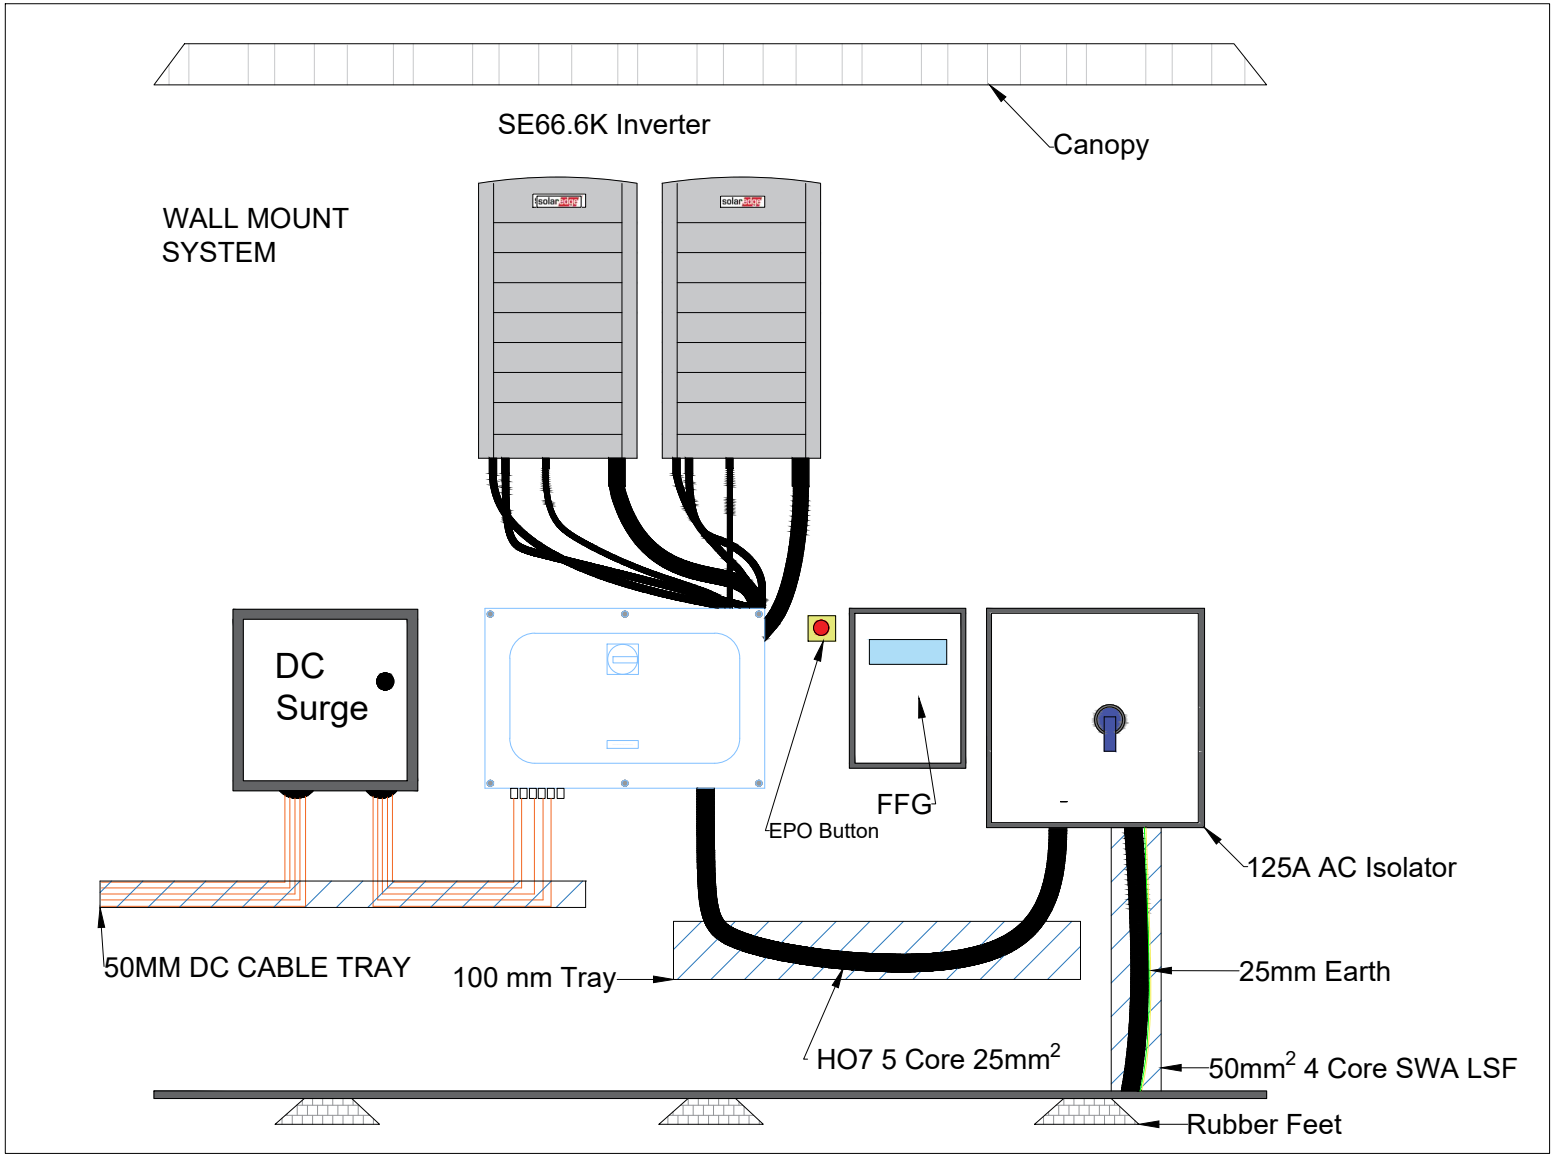


Revisions

Rev	Date	Comments	Drawn
	28/05/26	First Issue	SP

Client: Dalkia

Location: COBBETT HOUSE

Title: INVERTER ELEVATION

Drawn: REVES Checked : SF

Scale: 1:1 Date: 28/05/2026

Drawing No: RES00361 - 85

Unit L3 Deacon Trading Estate, Morley Road, Tonbridge, Kent, TN9 1RA

REVOLUTION ENERGY SERVICES

www.revolutionenergyservices.co.uk

Do not scale from this drawing. Site verify all dimensions prior to construction. Report all discrepancies to the drawing originator immediately. This drawing is to be read in conjunction with all relevant documents and drawings.