
Manchester Victoria Station Pub

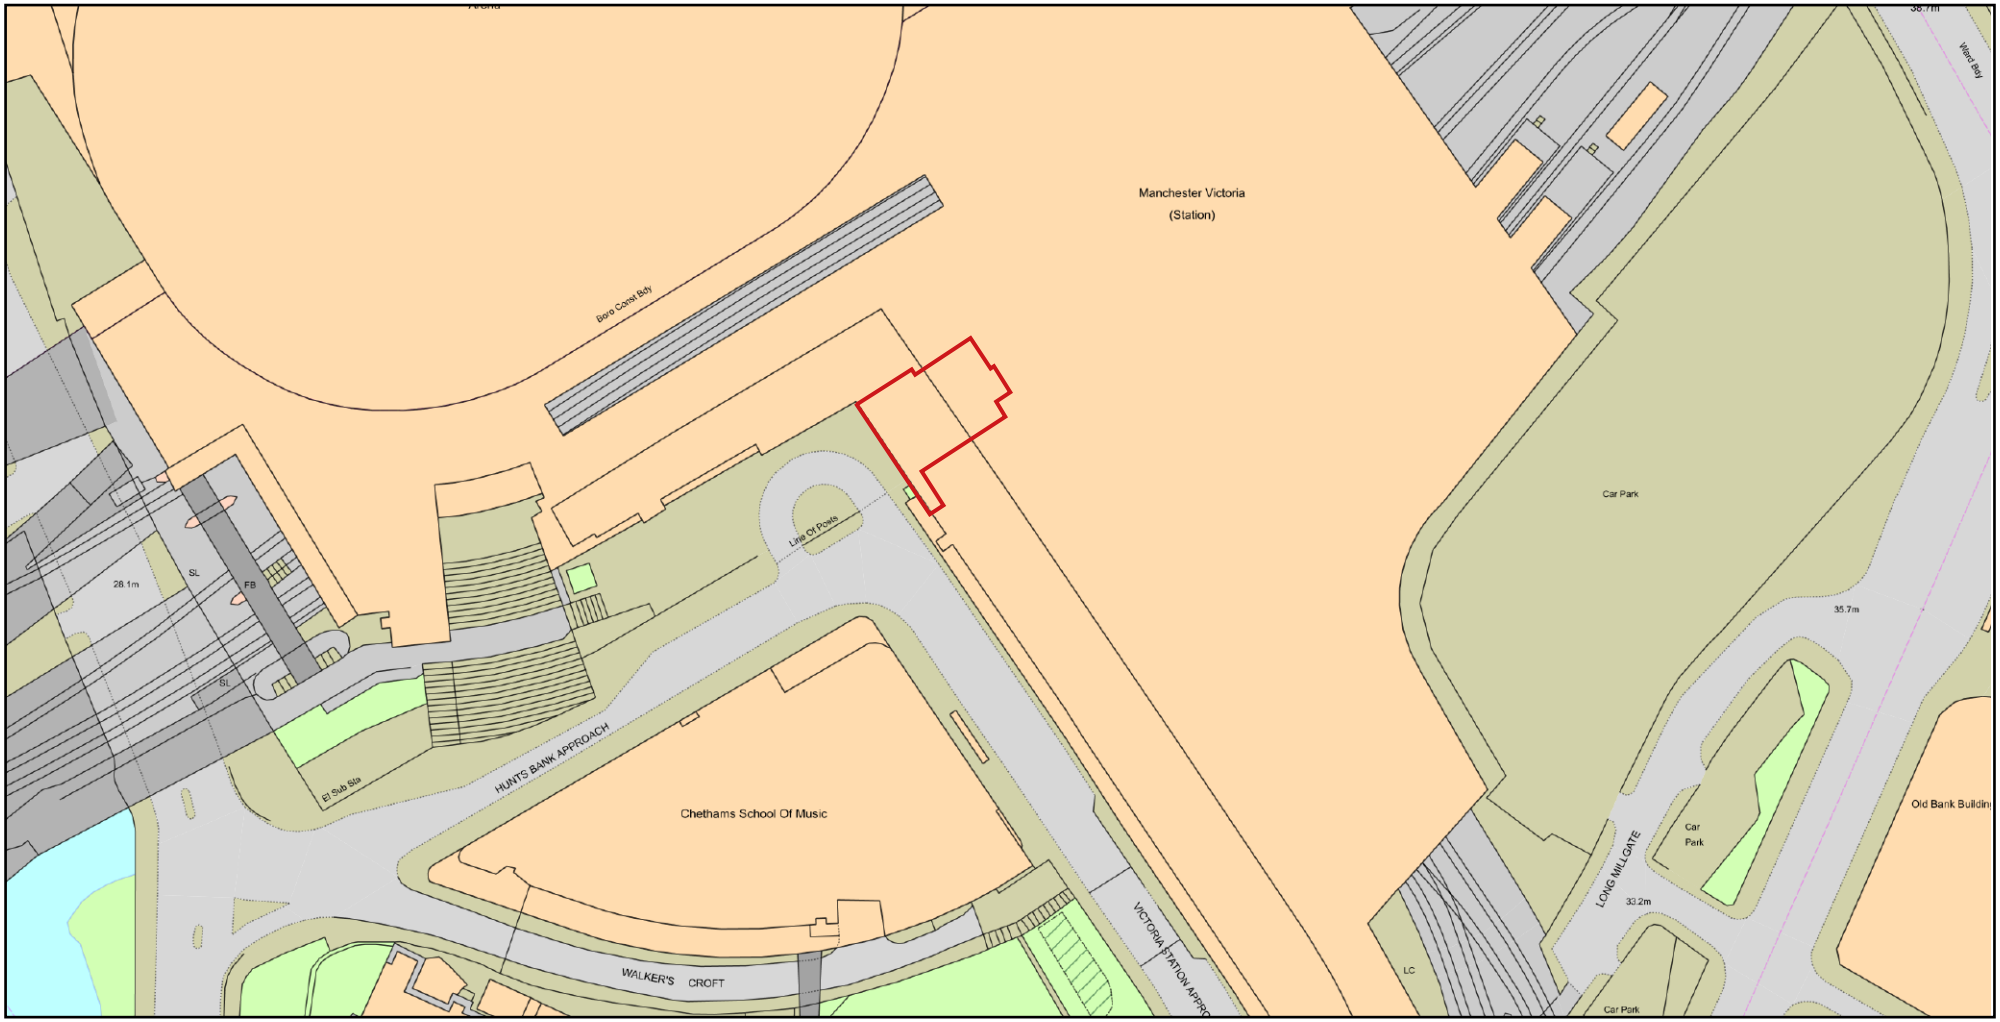

0 50

Metres

N

ReQuestaPlan

Plan Produced for: SSP Group

Date Produced: 06 Jul 2026

Plan Reference Number: TQRQM26187084816287

Scale: 1:1250 @ A4

© Crown copyright and database rights 2025 OS 100042766