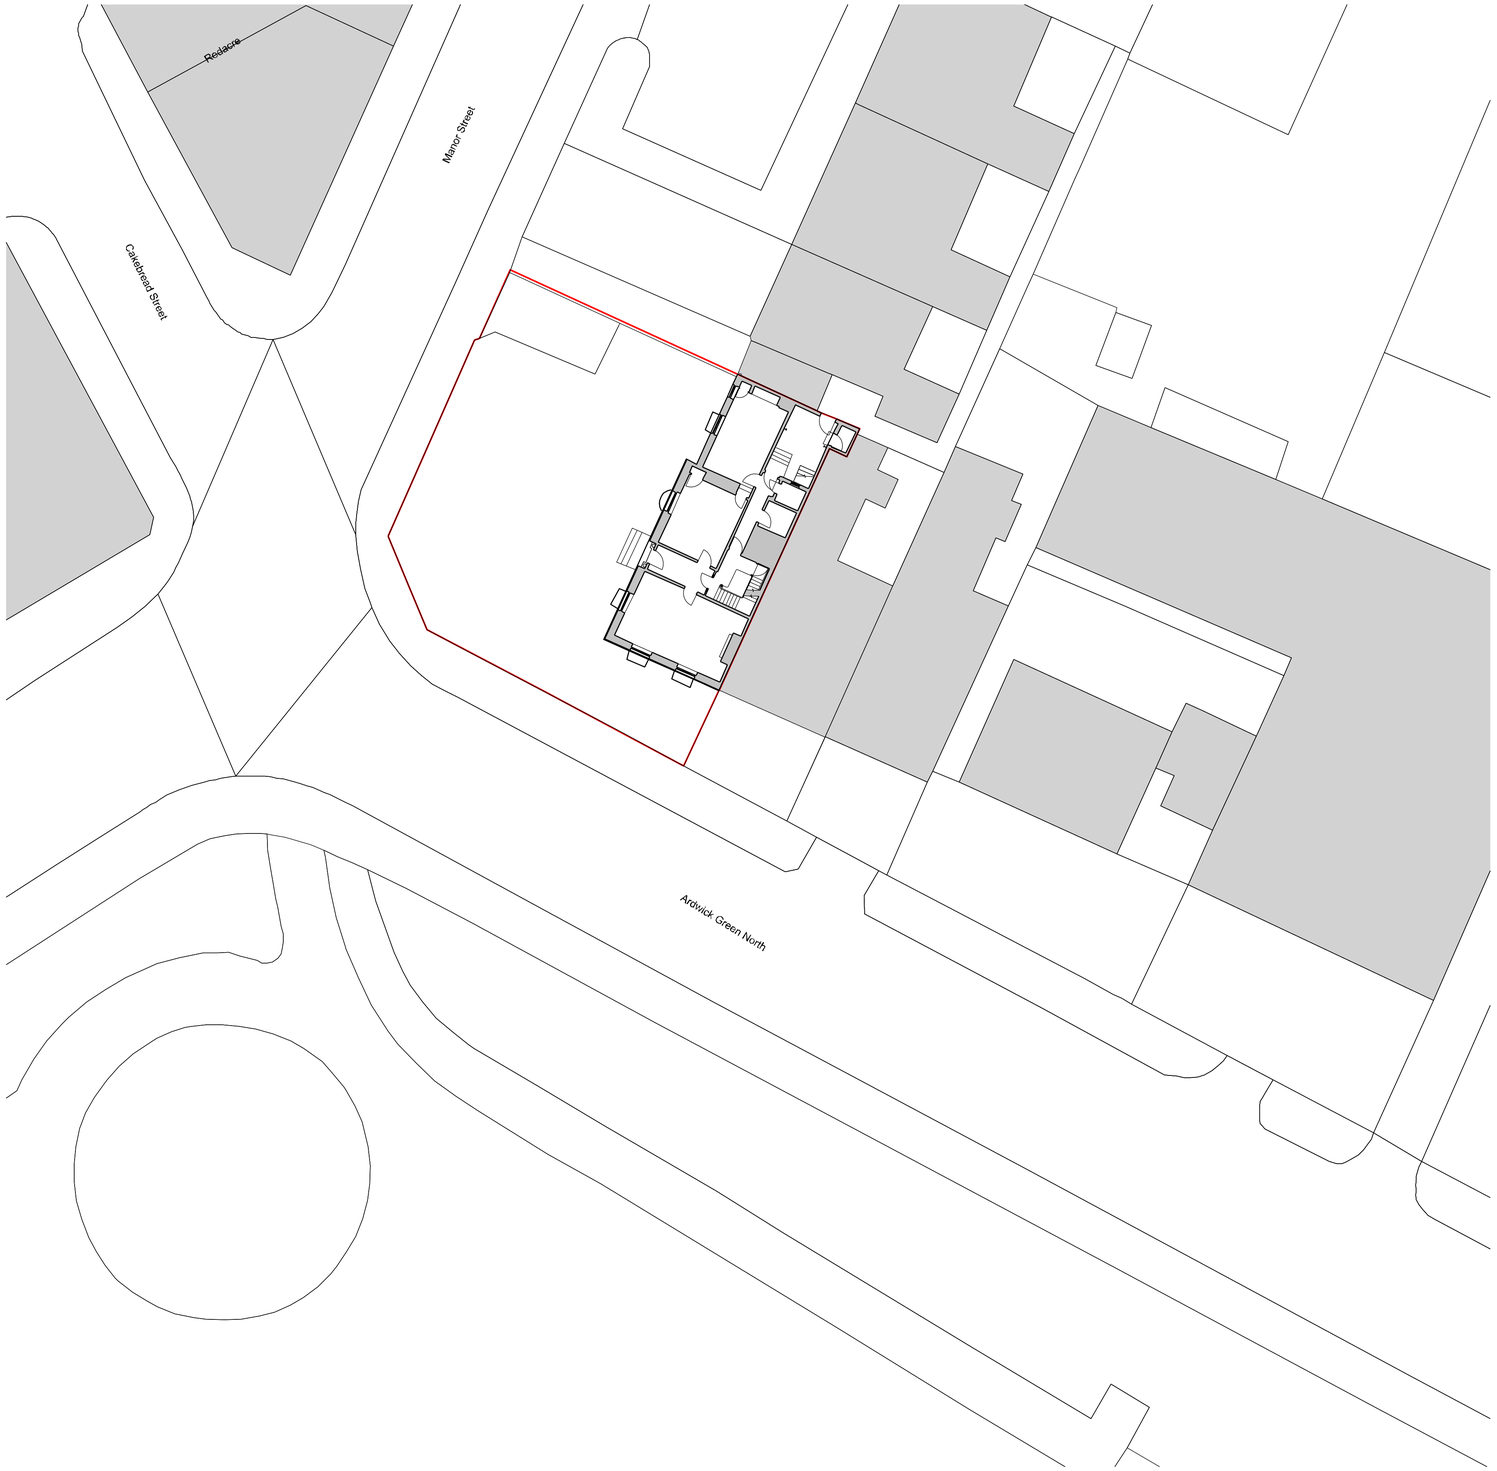


Do not scale this drawing.
All given dimensions are in millimetres
Contractors must check all dimensions from site

This drawing is copyright and is for use on this site only

No	Revision	Date

Project
27 Manor Street
Ardwick

Title
Existing Site Plan

Project.	Drawing.	Scale @A1.	Rev.
2006	002	1/200	

Drawing Status
PLANNING

N

0m 4m 8m