
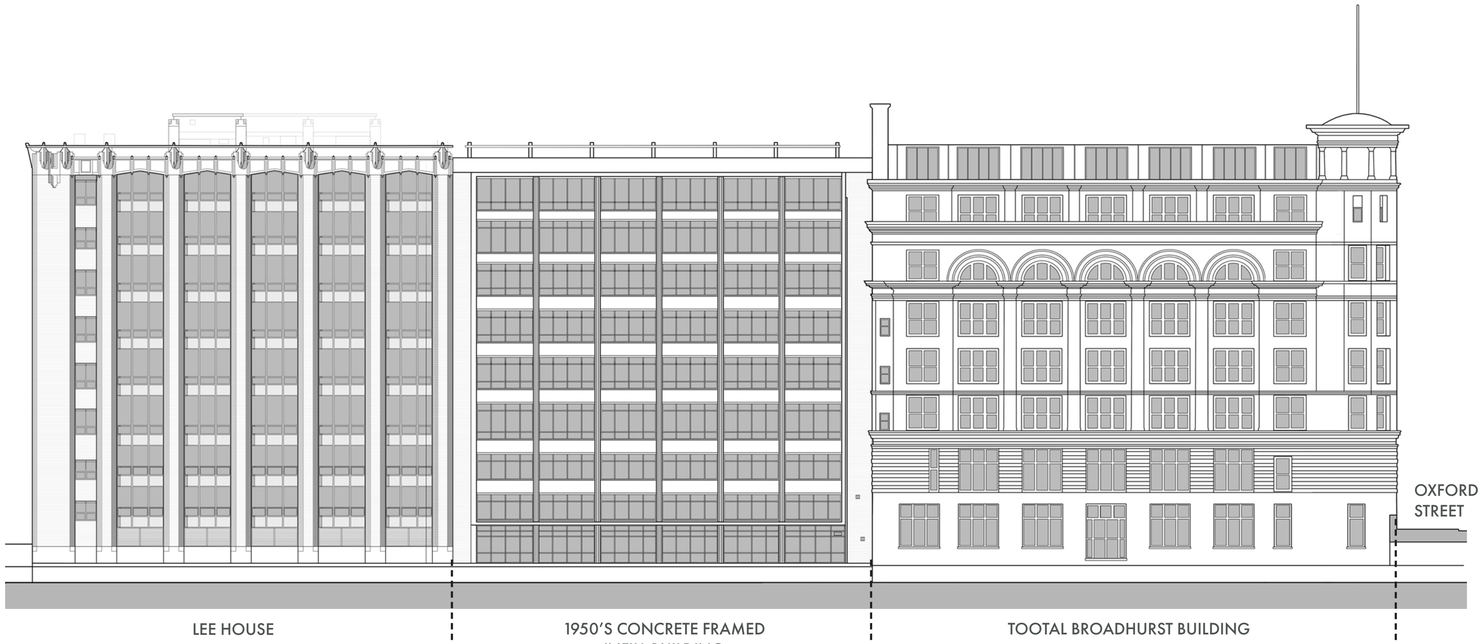


EXISTING ELEVATION

1:250 @ A1

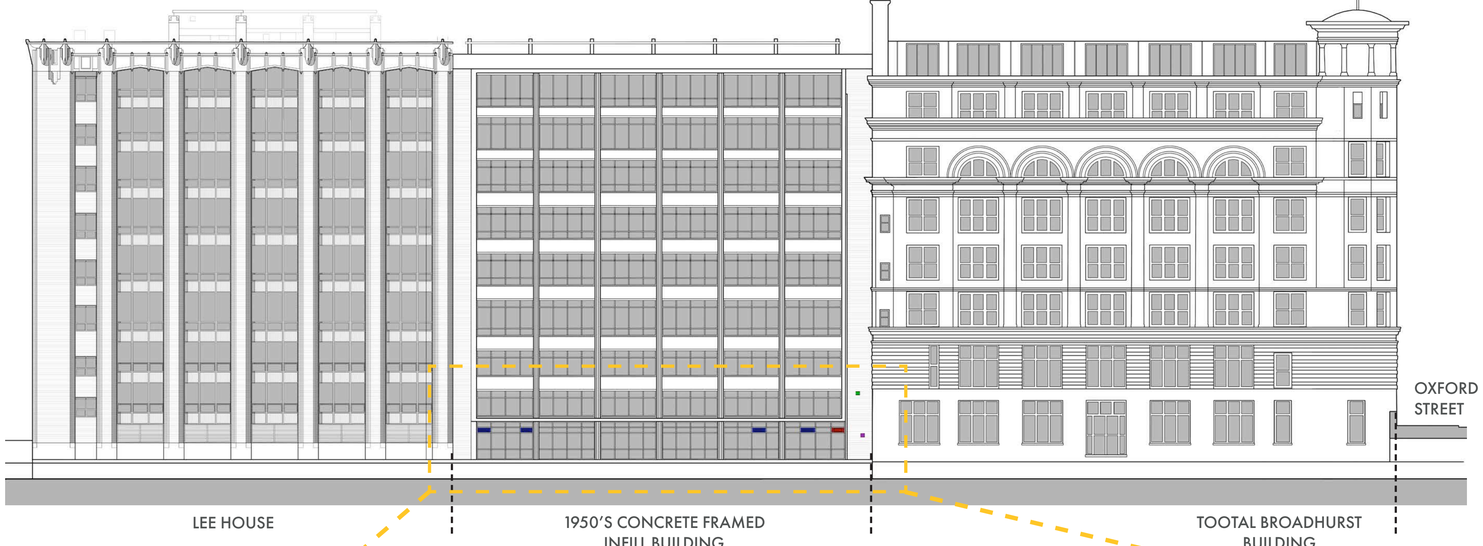


PROPOSED ELEVATION

1:250 @ A1

KEY

- Existing ventilation louvre removed and replaced with glazing to match existing.
- New ventilation louvres (1.0m x 0.6m) with outer decorative screen (design TBC) to replace existing glazing panes, colour to match RAL of existing window frames.
- Existing louvre (0.3mx0.3m) in brickwork replaced with new masonry air brick to match existing brick facade.
- Existing louvre (0.3mx0.3m) in brickwork replaced with new masonry air brick to match existing brick facade.

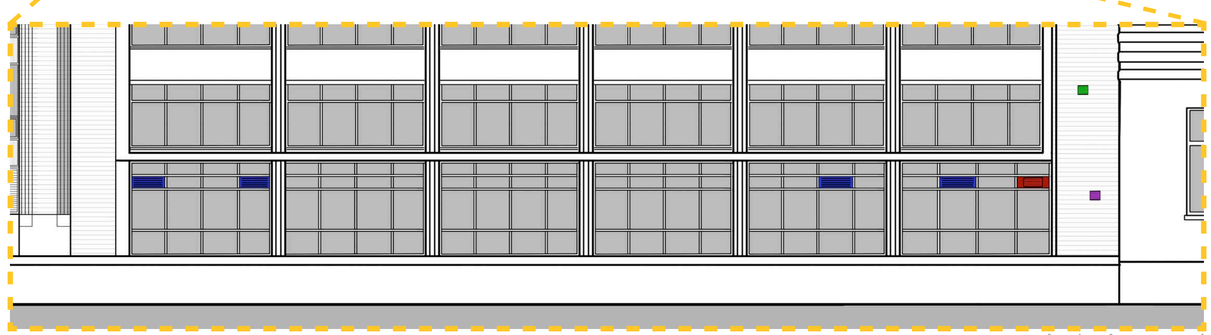

PROPOSED DETAILED ELEVATION WORKS

1:100 @ A1

seven.

Manchester Refurbishment, 90 Bridgewater Street, M1 5JW
ROCHDALE CANALSIDE ELEVATION

PROJECT NO.	21052
DRAWING NO.	LHO-SEV-XX-XX-DR-A-00120
REVISION | DATE	P03 | 23 July 2026

STUDIOS AT: SEVENARCHITECTURE.CO.UK

Seven Harrogate
Clarendon House
Victoria Avenue
Harrogate
North Yorkshire
HG1 1JD

Tel: 01423 709 807

Seven Manchester
Unit 1.3 Waulk Mill
51 Bengal Street
Ancoats
Manchester
M4 6LN

Tel: 0161 236 5655

Seven North Wales
Y Neuadd Lwyd
Church Street
Dolwyddelan
Conwy
LL25 0SJ

Tel: 01286 875120