

1:50 0 100 200 300 400

1:100 0 1m 2 3 4 5 6 7 8

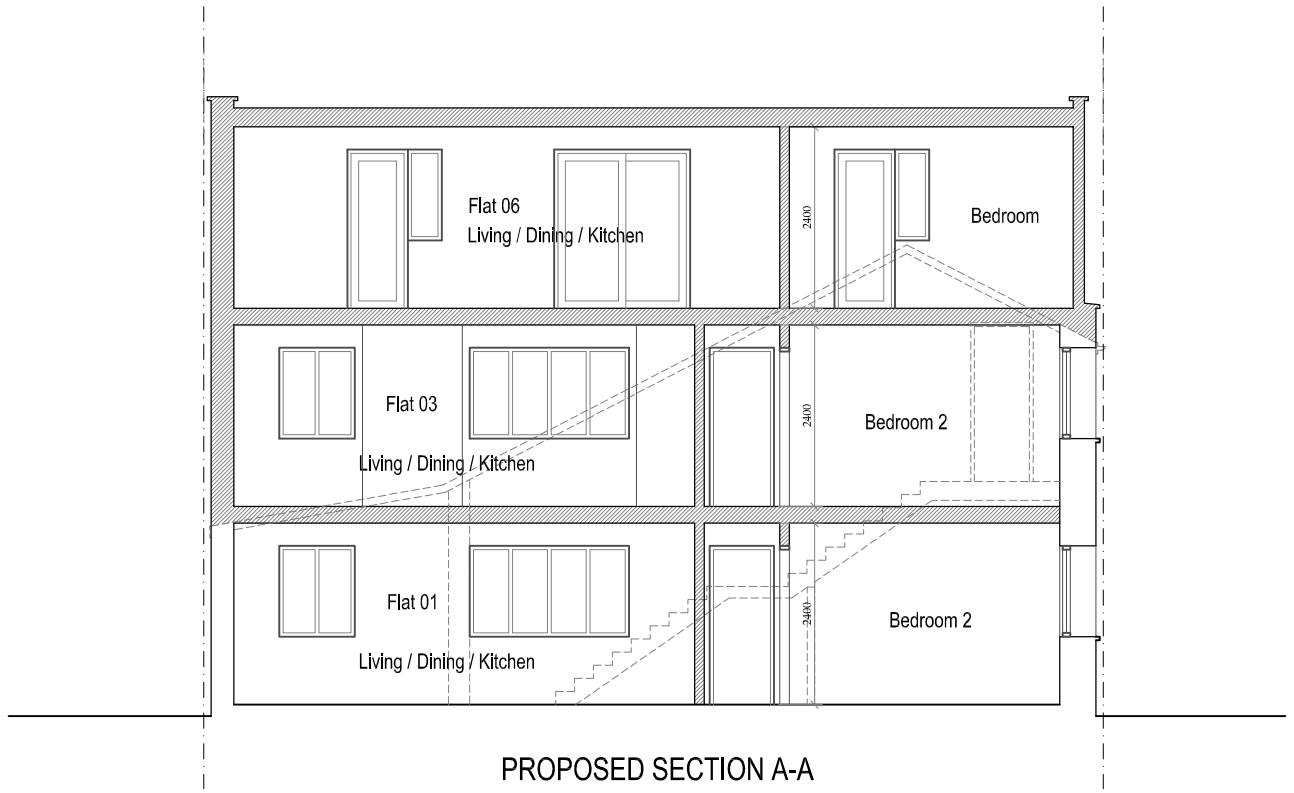

PROPOSED SECTION A-A

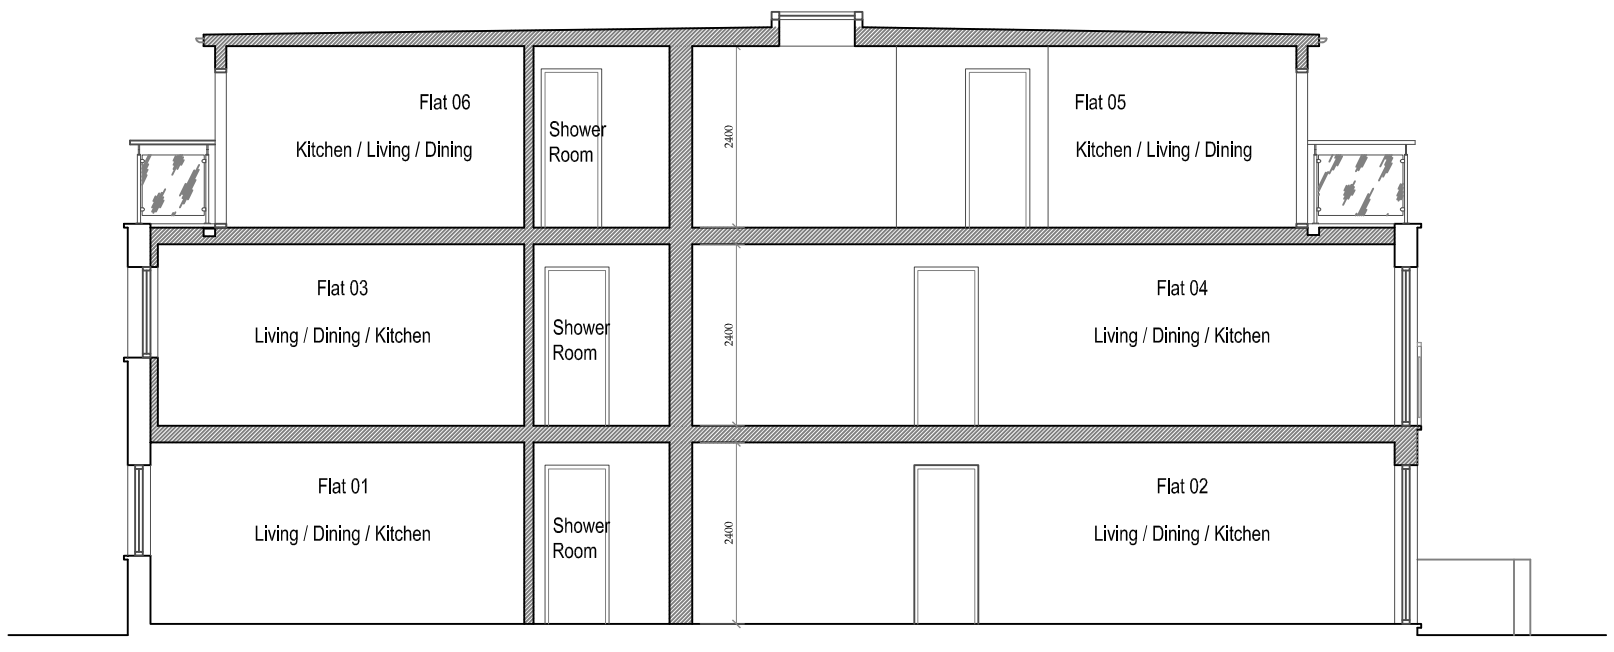

PROPOSED SECTION B-B

Drawing No. 10 of

RIBO ASSOCIATES LTD
Architectural Consultants
51 Hassocks Road, Streatham Vale,
London SW16 5HA
Tel: 020 8617 9182 / 07946 872 604
E: ribo.arch@gmail.com
W:www.riboassociatesltd.com

Drawn by RB

Scale 1:100 @ A3

Date June 2026

Job No. 193AL/P1

Notes

Do not scale these drawings. Any discrepancies noted are to be reported to RIBO Associates Ltd immediately

Sheet Title
Proposed Sections AA & BB

Revisions

Project
Proposed Change of Use & Extension to Form 6# Flats At 193 Ashley Lane, Moston, Manchester, M9 4NQ.