




Proposed Front
1 : 100

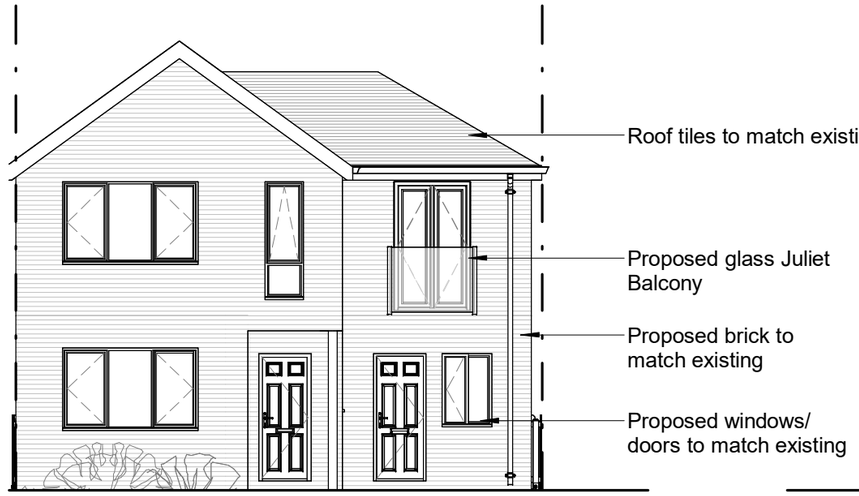

Proposed Side A
1 : 100

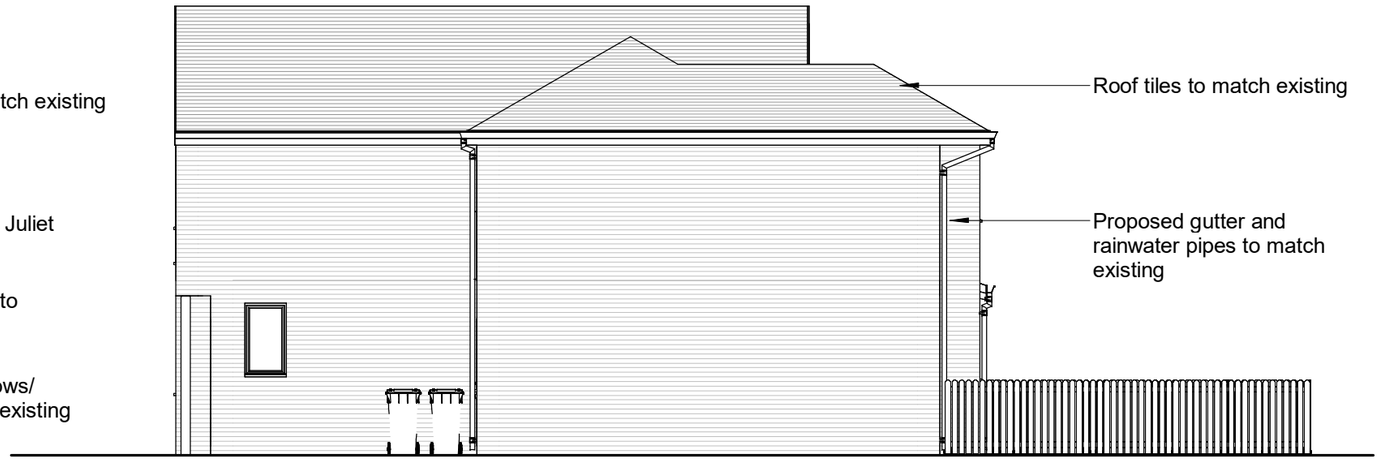

Proposed Rear
1 : 100

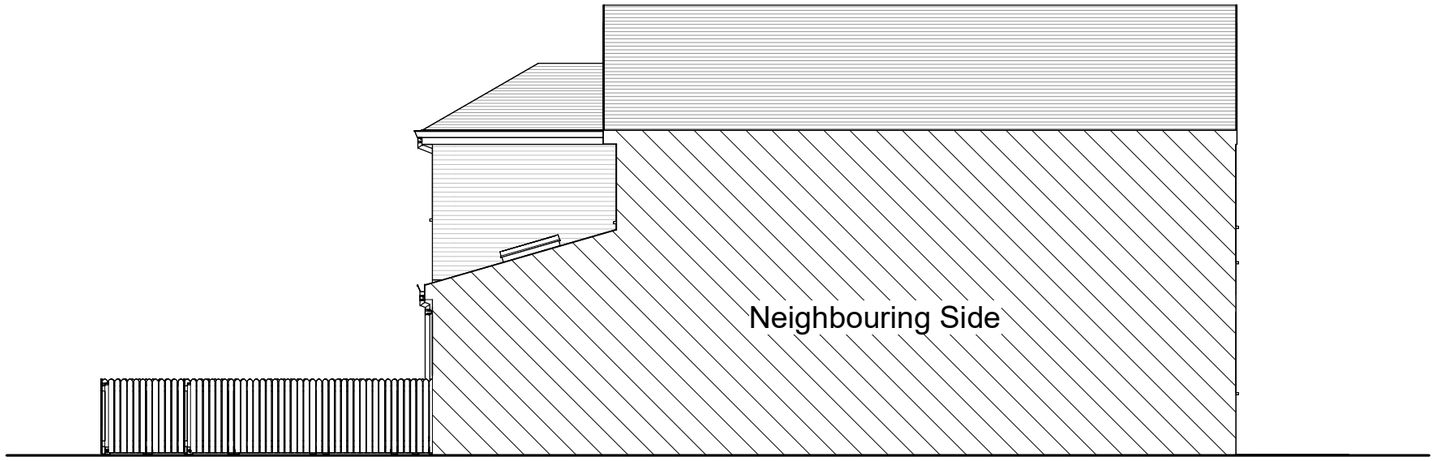

Proposed Side B
1 : 100

1m 10m

MOZA ARCHITECTURE

CONTACT INFO:

SureStore & Business Centre
Rayner Lane, Ashton-Under-Lyne, OL7 0FU
Web: www.mozaarchitecture.com
Tel: 0161 327 4855

PROJECT
25 Grindlow Street, M13 0LA

SHEET
Proposed Elevations

CLIENT
Andre.

Date	Proiect number	Scale (@ A3)
22/07/2026	P70	1 : 100

Drawn by	DRAWING NUMBER	REV
ZI	P70-P2	

Checked by
Checker

No.	Description	Date

Do not scale from this drawing. Work to figured dimensions only.

All information should be checked by the contractor site before work.

Any discrepencies should be reported to the architect or designer immediatley. All rights are reserved and are not transferable. Unauthorised reproduction of this drawing are not permitted.

Land registry title and ownership boundaries are produced by MOZA Architecture Ltd using all reasonable endeavours. We cannot be held responsible for scale discrepency of plans supplied to us.