
420 Wilbraham Rd, Chorlton-cum-Hardy, Manchester M21 0AS



Produced on 16 March 2026 from the Ordnance Survey National Geographic Database and incorporating surveyed revision available at this date.
This map shows the area bounded by 381748 393956,381890 393956,381890 394098,381748 394098,381748 393956
Crown copyright and database rights 2026 OS 100054135. Supplied by copla ltd trading as UKPlanningMaps.com a licensed Ordnance Survey partner (OS 100054135).
Data licence expires 16 March 2027. Unique plan reference: v2g//1391871/1864665

10 0 10 20 30 40 50

Location Plan
1:1250

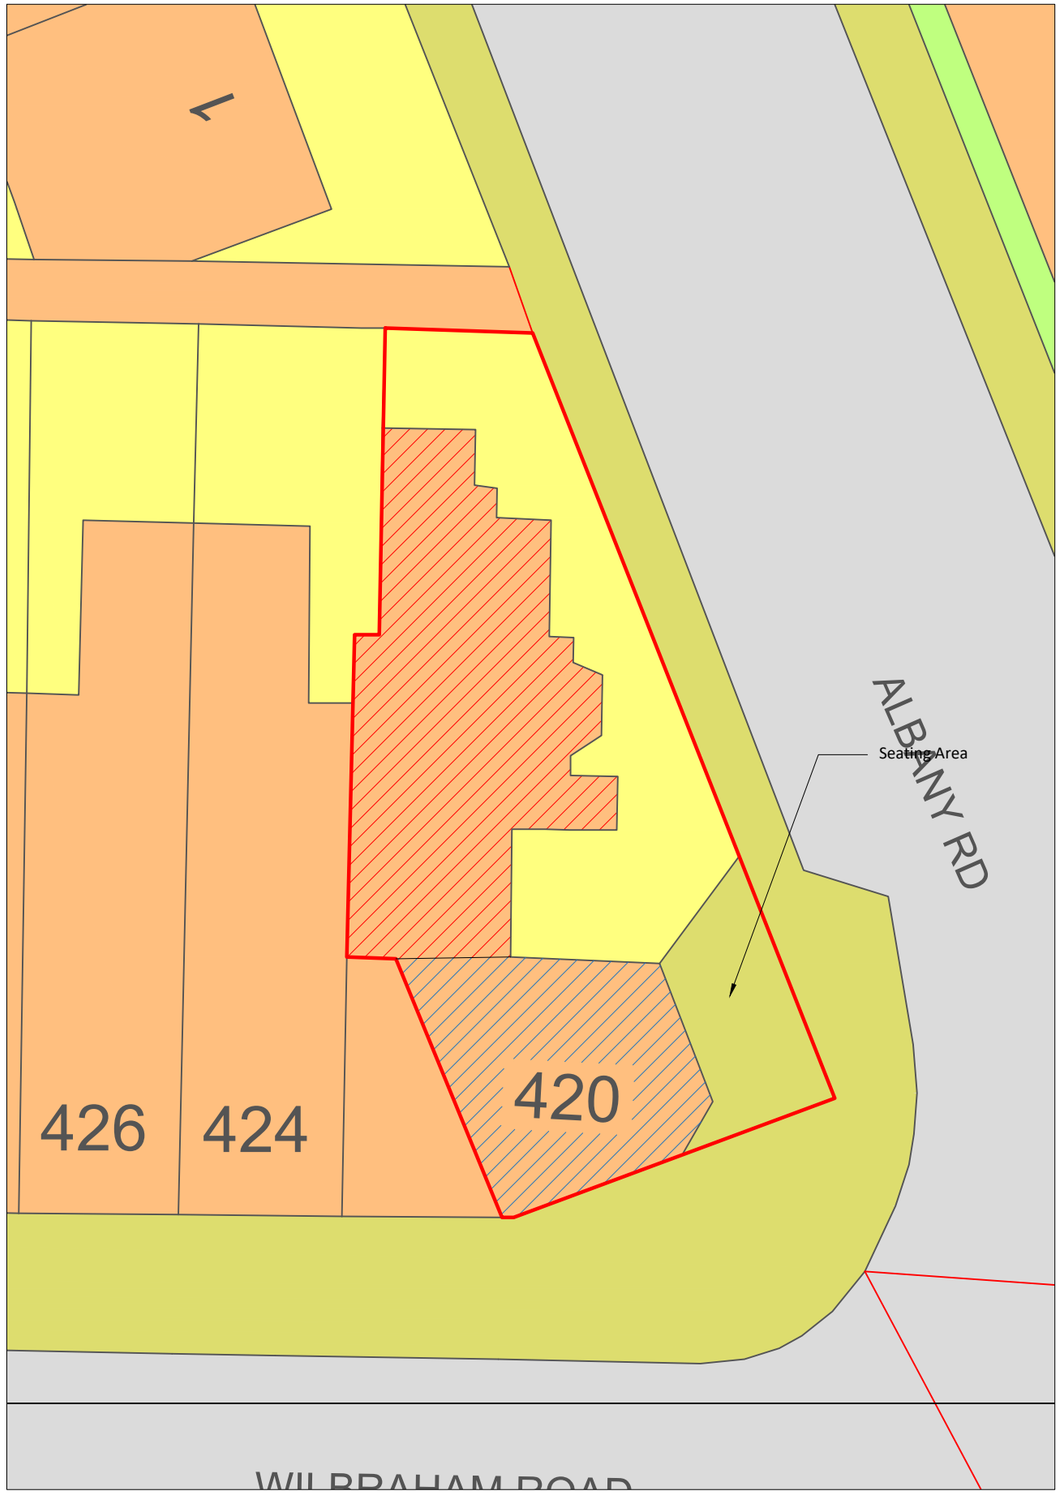

Site Block Plan
1:200

10 5 0 5 10 15 20 25 30

ALPHAN
PLANNING & DESIGN
T / 07523 903 906 E / info@alphandesign.co.uk
W / www.alphandesign.co.uk

N

All dimensions to be checked on site. Do not scale from this drawing. Contractor to familiarize themselves with existing site conditions prior to commencing work. This drawing is to be read in conjunction with specifications & consultants drawings. Dimensions to be field verified prior to work commencing, any discrepancies are to be reported to the drawing author. All work is to be carried out in accordance with applicable codes and UK Building Standards.

Rev	Description	Date

Client
Goran

Address
420 Wilbraham Rd,
Chorlton-cum-Hardy,
Manchester M21 0AS

Title
Location Plan & Block Plan

Dwg Ref.	PP - 420WBRDM21 - P1		
Scale	VAR@A3	Date	19/03/26