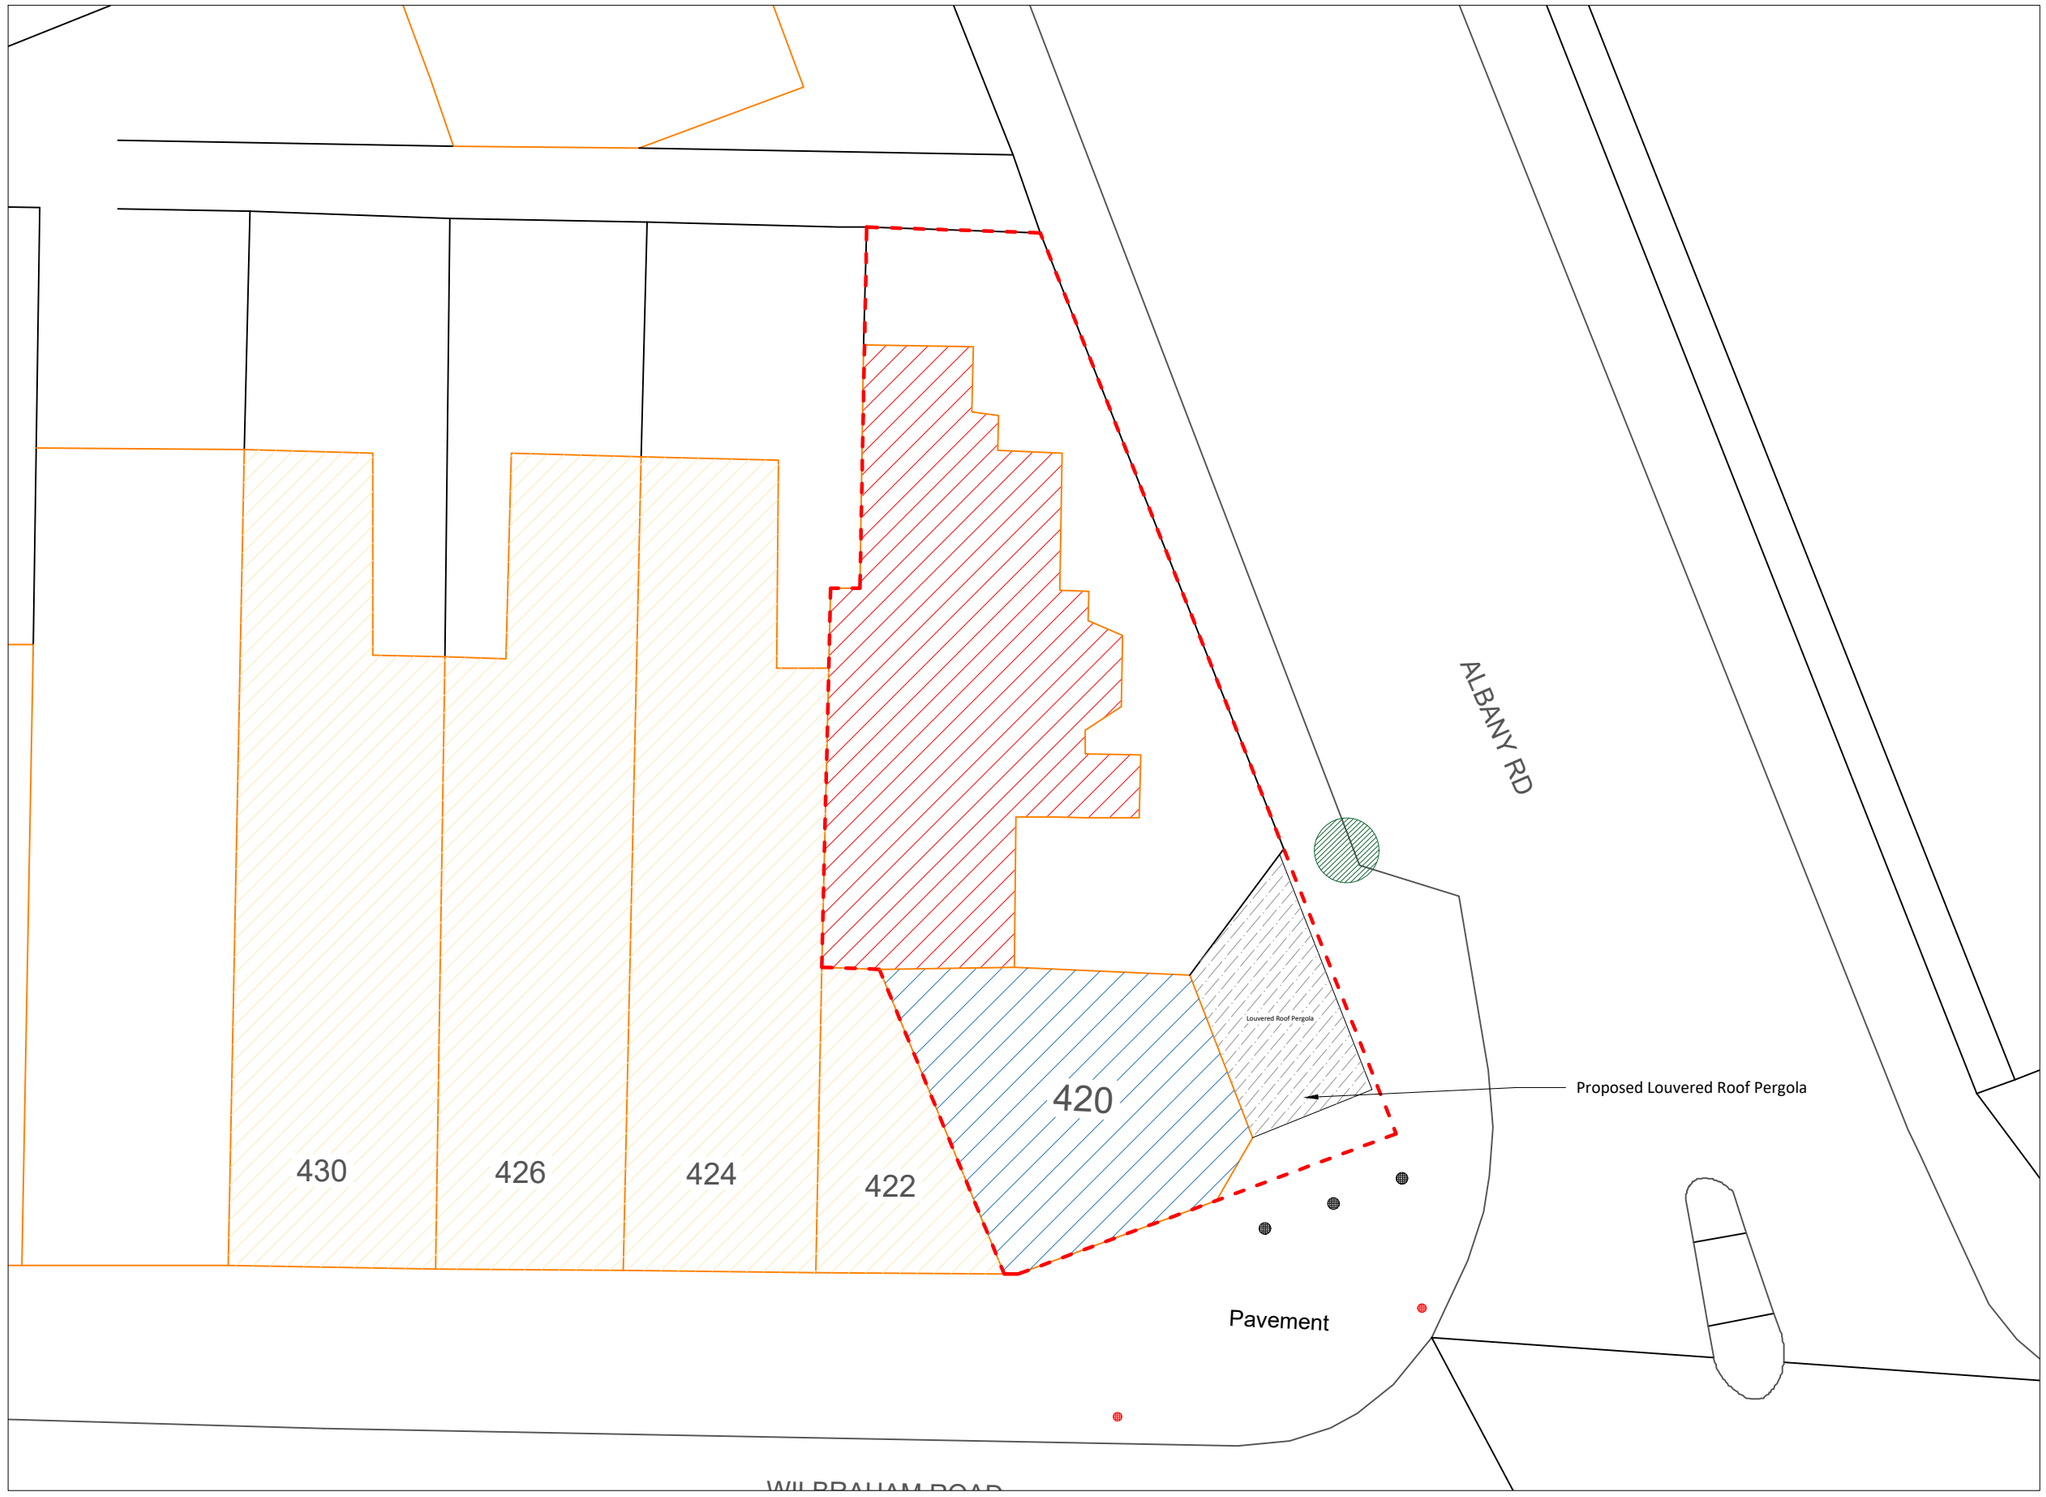


Proposed Site Plan
1:200

10 5 0 5 10 15 20 25 30

ALPHAN
PLANNING & DESIGN

T / 07523 903 906 E / info@alphandesign.co.uk
W / www.alphandesign.co.uk

N

All dimensions to be checked on site. Do not scale from this drawing. Contractor to familiarize themselves with existing site conditions prior to commencing work. This drawing is to be read in conjunction with specifications & consultants drawings. Dimensions to be field verified prior to work commencing, any discrepancies are to be reported to the drawing author. All work is to be carried out in accordance with applicable codes and UK Building Standards.

Rev	Description	Date

Client
Goran

Address
420 Wilbraham Rd,
Chorlton-cum-Hardy,
Manchester M21 0AS

Title
Proposed Site Plan

Dwg Ref.	PP - 420WBRDM21 - P5		
Scale	1:200@A3	Date	19/03/26