




1 East
1 : 100

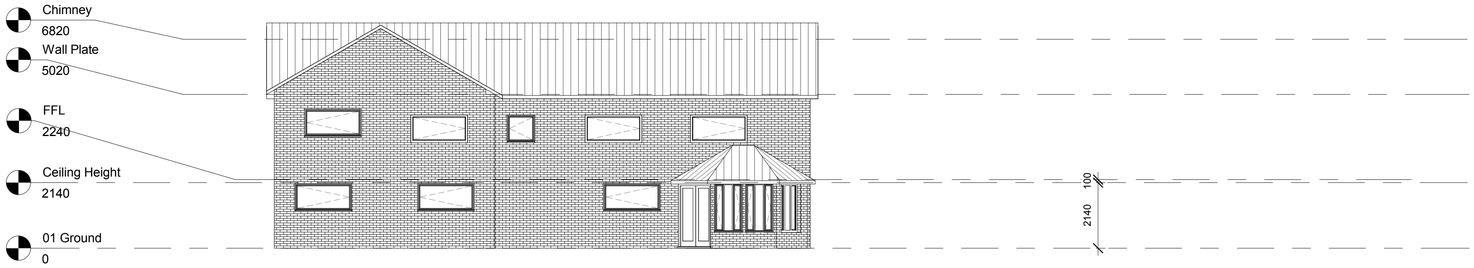


2 North
1 : 100

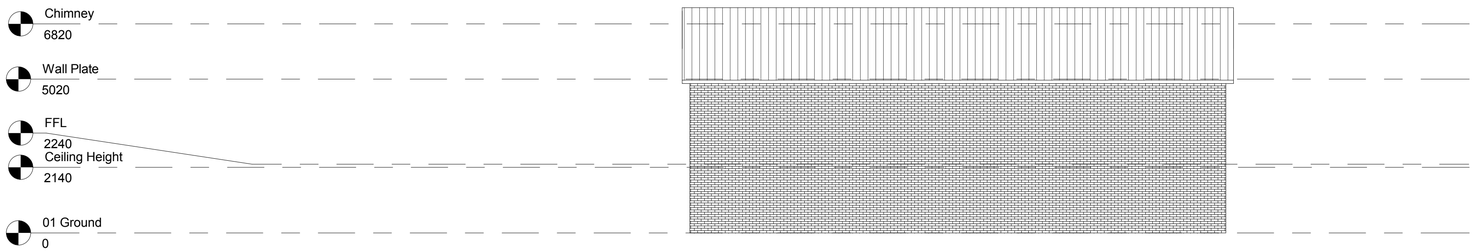

3 South
1 : 100

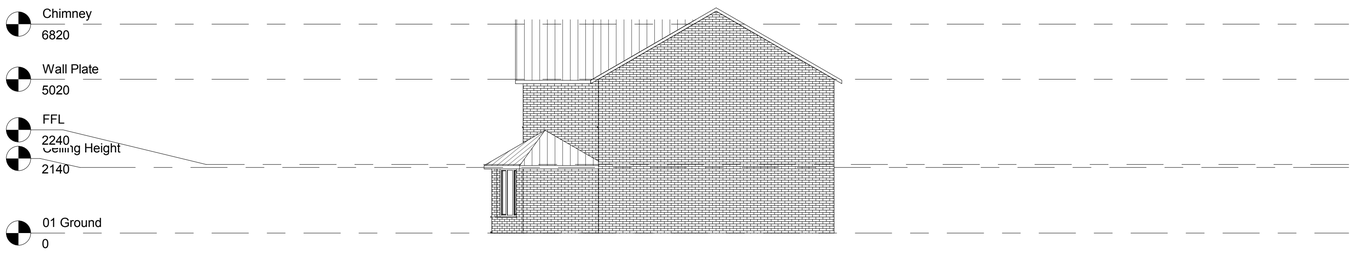

4 West
1 : 100

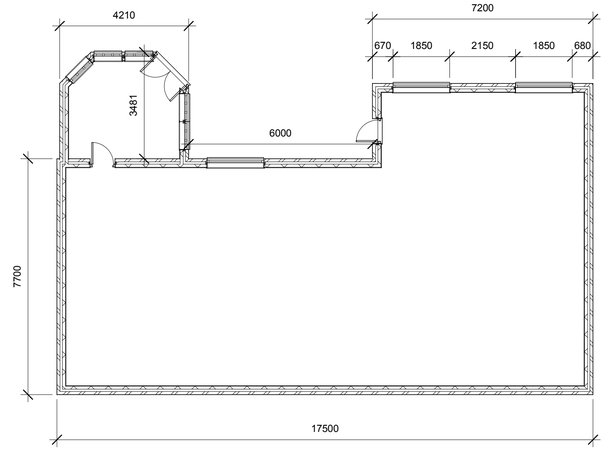

5 01 Ground
1 : 100

Oakdale Property Consultants Ltd

18 Carriage Drive
Frodsham
Cheshire
WA6 6DX

077 66 25 85 25

Revisions

Rev	Description	Date

PROJECT

50 Alness Road,
Manchester, M16
8HW

TITLE

A1 Drawings
Existing

CLIENT

DRAWN BY
C. Rodgers

DATE
30/06/17

SCALE (@ A1)
1 : 100

DRAWING NUMBER
DWG 03