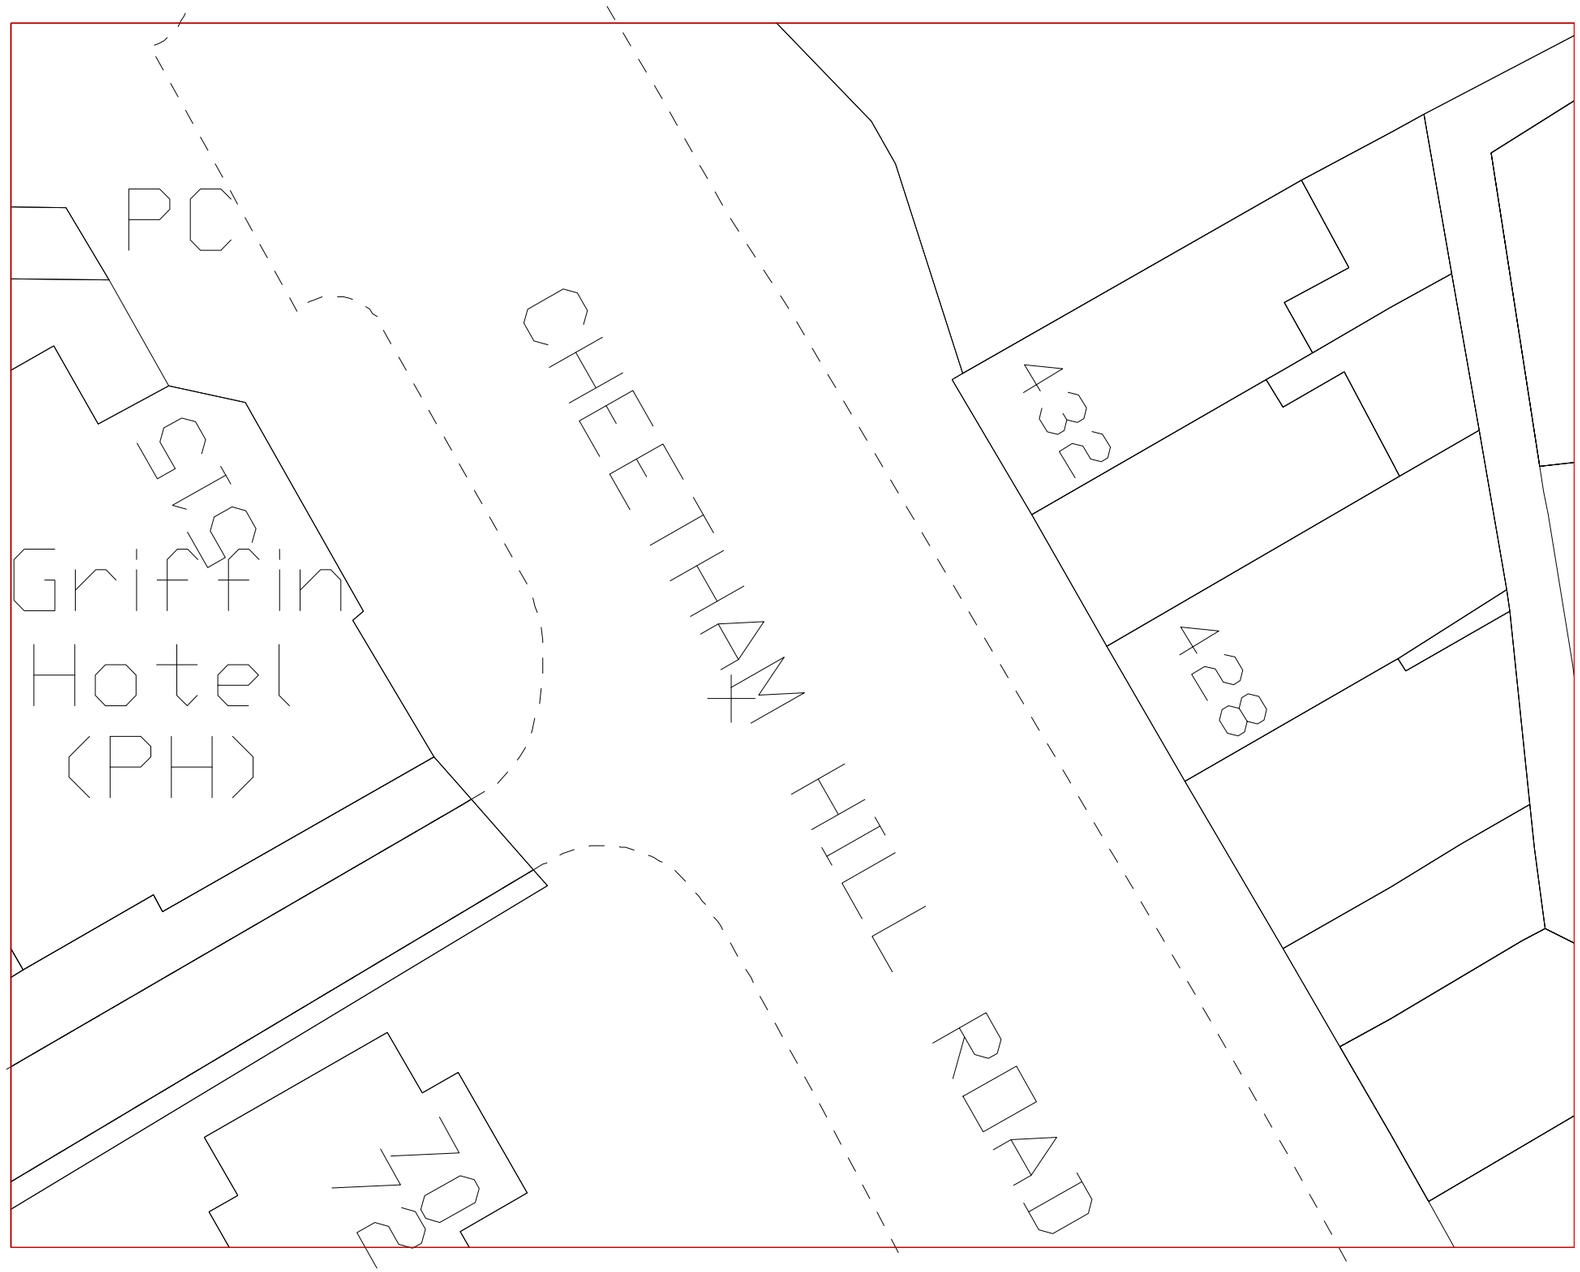


North

		REVISION	initial
no.	date	description	

HSH
Engineering Design Services Ltd
428 Cheetham Hill Road Cheetham Manchester
M8 9LE. UK. 01617956385,07940197333

project title	Proposed subdivision of the ground & lower floor unit as shops .
client	Mrs Sahenaz Zeria
dwg. title	Existing Site Layout Plan

dwg.no.	sheet no.	scale.	job no.
01		1:200	

428 Cheetham Hill Roaad
Cheetham Manchester M8 9LE

drawn by.	checked by.	approved by.	date
TZ		-	Sept 09