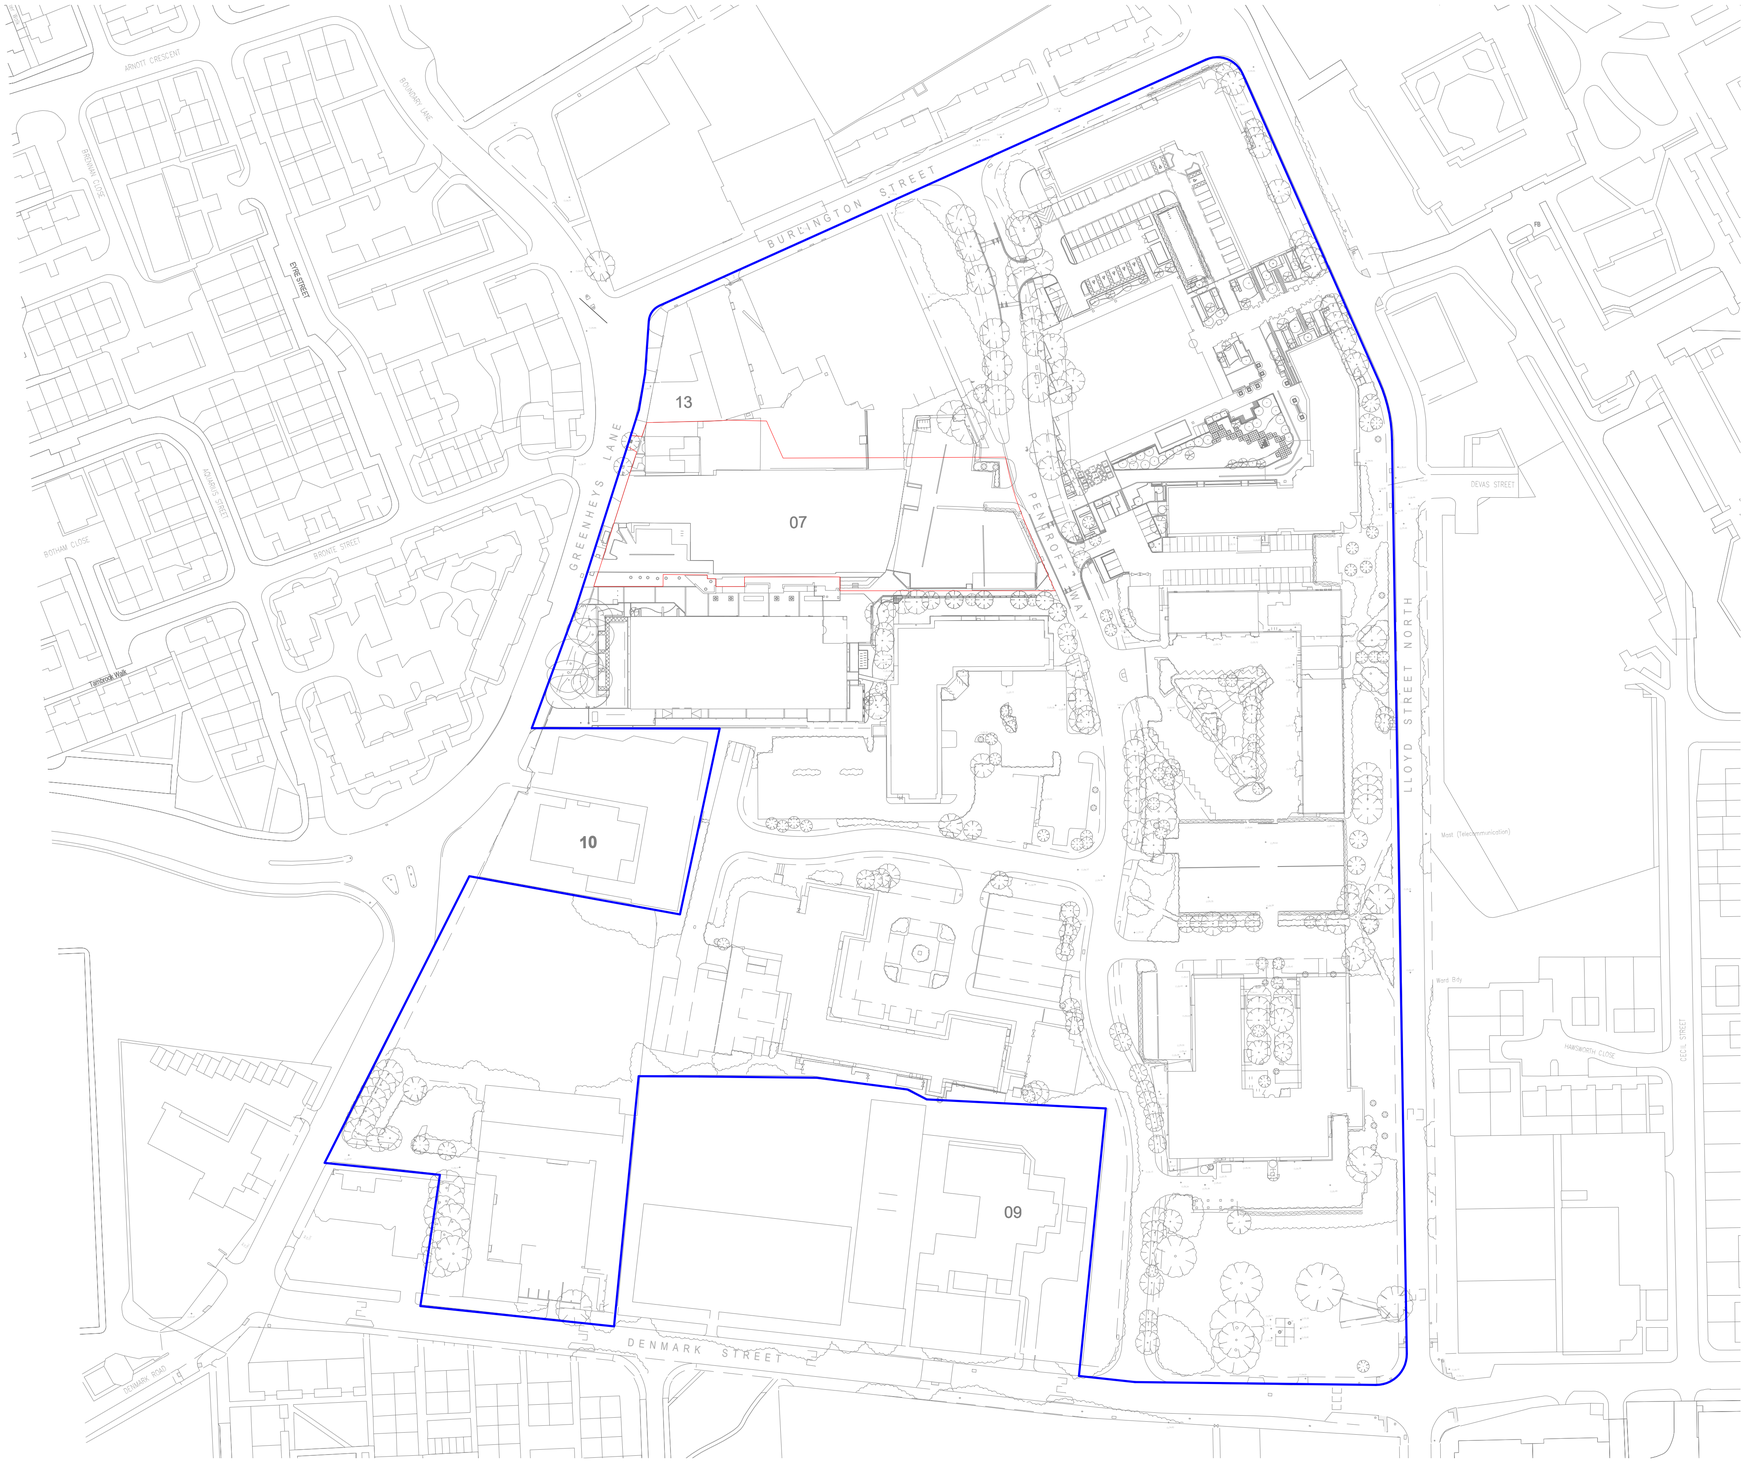


BUILDING DESIGN PARTNERSHIP SHALL HAVE NO RESPONSIBILITY FOR ANY USE MADE OF THIS DOCUMENT OTHER THAN FOR THAT WHICH IT WAS PREPARED AND ISSUED.

ALL DIMENSIONS SHOULD BE CHECKED ON SITE.

DO NOT SCALE FROM THIS DRAWING

ANY DRAWING ERRORS OR DIVERGENCIES SHOULD BE BROUGHT TO THE ATTENTION OF BUILDING DESIGN PARTNERSHIP AT THE ADDRESS SHOWN BELOW.

DRAWINGS SHALL BE READ IN CONJUNCTION WITH THE FOLLOWING BEFORE WORK COMMENCES:
- THE CDM DESIGN ISSUES REGISTER
- THE BDP RISK SERIES OF DRAWINGS
- THE PROJECT CDM RISK REGISTER

NOTES

Subject to design development, survey, consultant input & statutory approval.

'G' Ground floor
'F' First floor
'S' Second floor
'T' Third floor
'H' Fourth floor
'E' Fifth floor
'X' Sixth floor

Red line

Blue line

REVISION	DESCRIPTION	DRAWN	CHECKED	DATE
P07	General Update	PE	PE	10.10.23
P06	General Update	PE	PE	13.04.23
P05	General Update	KK	GW	06.04.23
P04	General Update	KK	PE	24.02.23
P03	General Update	KK	PE	17.11.22
P02	General Update	KK	PE	08.09.22
P01	First Issue	KK	PE	19.07.22

KEYPLAN

CLIENT

MSP MANCHESTER SCIENCE PARTNERSHIPS

BDP.

11 Ducie Street
PO Box 85
Piccadilly Basin
Manchester
M60 3JA
United Kingdom

T +44 [0]161 828 2200
www.bdp.com

PROJECT TITLE
MSP Greenheys (Private & Confidential)

BDP JOB NUMBER
P3001624

DRAWING TITLE
Project Red & Blue line

SCALE @A1
1 : 1000

DATE FIRST ISSUED
July 22

DRAWING No.
GRE-BDP-ZZ-XX-DR-A-00-005

REVISION
P07