
Technical intent only – not to be used for manufacture

SIGN E1 **SIGN E2** **SIGN E3** **SIGN E6**

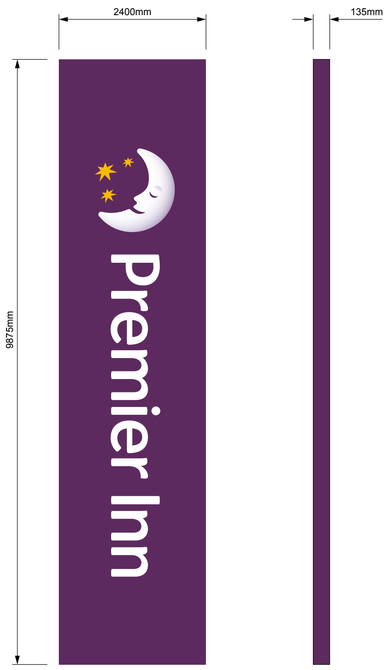

Front
Scale 1:50 @ A3

Side

FLEXFACE PANEL
Single sided aluminium lightbox finished purple with Flexface skin with digitally printed graphics.


Height to underside: 18,000mm.

Illumination
Internally illuminated via white LEDs, only moon, stars and Premier Inn wordmark to illuminate.

Quantity
4 off

New electrical feed required.

SIGN E4

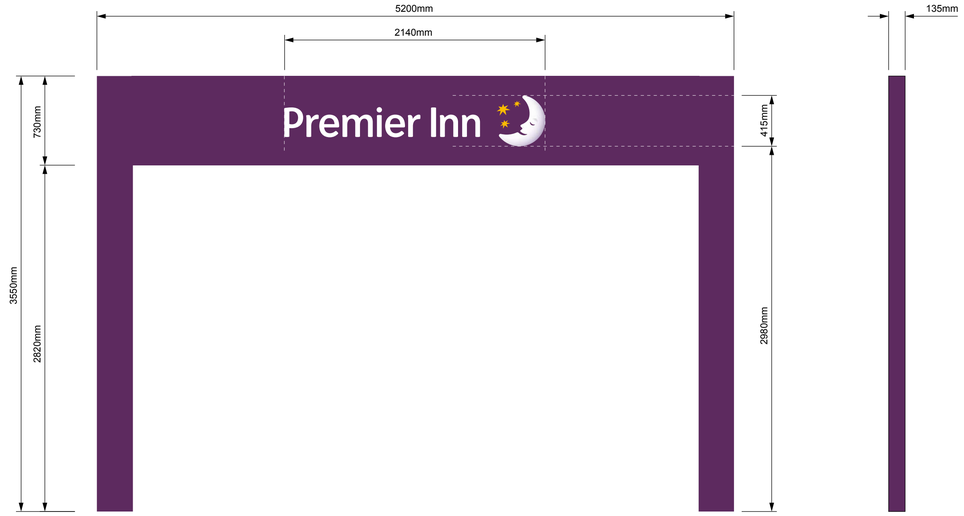

Front
Scale 1:25 @ A3

Side

FASCIA PANEL
Aluminium panel powder coated purple, with backed up clear acrylic logo with reverse applied vinyl graphics.


Height to underside: 2980mm.

Illumination
Internally illuminated via white LEDs, only moon, stars and Premier Inn wordmark to illuminate.

Quantity
1 off

New electrical feed required.

SIGN E5

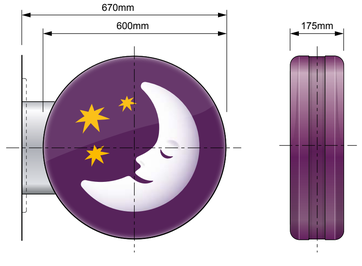

Front
Scale 1:10 @ A3

Side

ROUNDEL
Double sided, aluminium panels powder coated purple with backed up clear acrylic logo with reverse applied vinyl graphics. Wall mounting bracket fabricated from aluminium wet sprayed silver.

Height to underside: 3000mm.

Illumination
Internally illuminated via cool white LEDs. Only moon and stars to illuminate.

Quantity
1 off

New electrical feed required

Notes
1. All dimensions in mm unless otherwise stated.
2. This drawing is to be read in conjunction with all relevant architects and engineers drawings, the specification for the works and any other specialist drawings.
3. All details are for technical intent purposes only - contractor to undertake full site technical survey to confirm all sizes, fixing details and access requirements on site. Any discrepancies are to be notified to the consultant prior to fabrication.
4. Contractor must submit production shop drawings for consultant review/comment prior to fabrication.
5. Sign contractor to calculate and determine structural loadings for all elements in accordance with site specific conditions.
6. All materials and finishes specified to be as per client approved benchmark samples.
7. All artwork to be as per the production artwork or artwork guideline templates provided.

TECHNICAL INTENT ONLY. NOT TO BE USED FOR MANUFACTURE

THIRD ANGLE PROJECTION

Rev	Date	Description
B	27.07.2026	Sign E6 added Signs E1, E2 & E3 reduced in size Sign E4 updated
A	23.05.2026	Initial issue

Project
MANCHESTER AIRPORT

Client
Whitbread Group Plc
Whitbread Court
Houghton Hall Business Park
Porz Avenue
Dunstable
LU5 5XE

Premier Inn

Consultant
Endpoint Limited
Unit G, 11 Bell Yard Mews
London, SE1 3TN
+44 (0)20 7089 2670
weare**endpoint**.com

endpoint.

Stage
ADVERTISEMENT APPLICATION

Drawing Title
SIGN DETAILS

Project No.	60978	
Drawn:	Sean Blake	
Checked:	Paul Veness	
Approved:	Paul Veness	
Sheet size:	A1 (841mm x 594mm)	
Scale:	Varies @ A1	

Drawing No.	Sheet	Revision
60978-004	01	B

© Copyright. Unauthorised copying & distribution prohibited