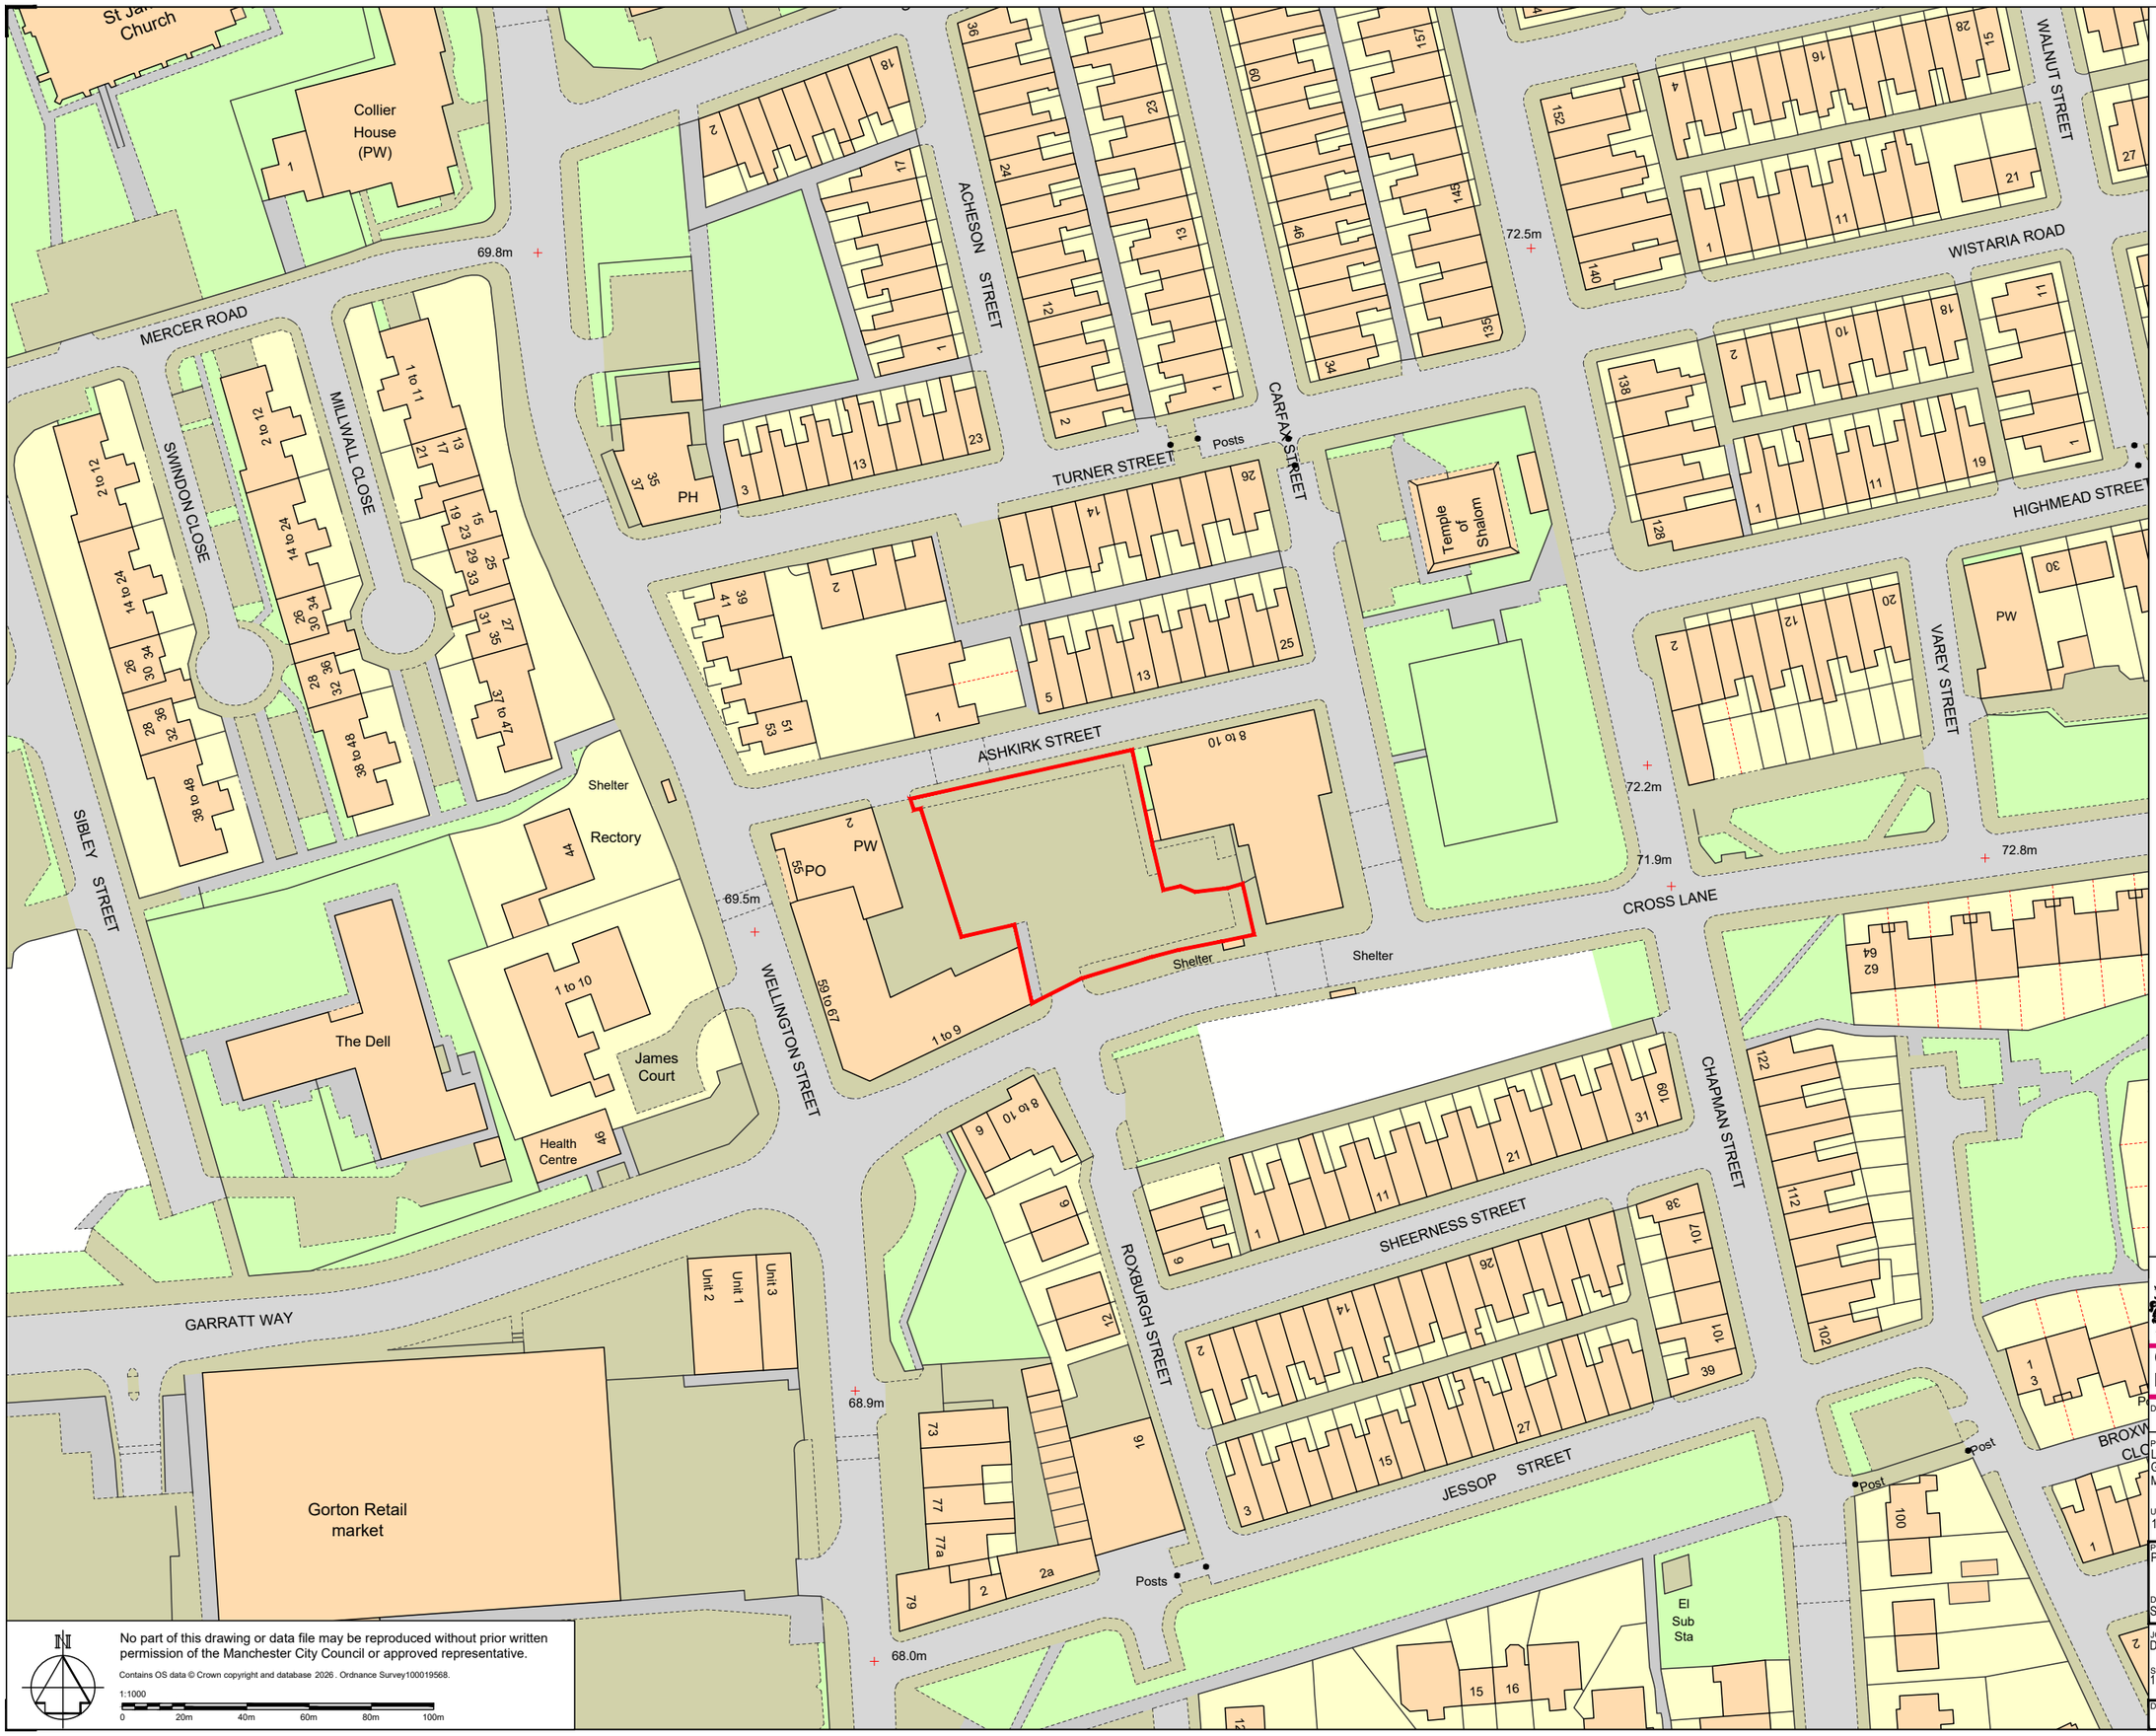


No part of this drawing or data file may be reproduced without prior written permission of the Manchester City Council or approved representative.

Contains OS data © Crown copyright and database 2026 . Ordnance Survey100019568.

1:1000

0 20m 40m 60m 80m 100m

MANCHESTER CITY COUNCIL

Capital Programmes Division

Manchester City Council
PO Box 532, Town Hall
Manchester
M60 2LA

DRAWING STATUS
Planning application

PROPERTY TITLE
Land at Ashkirk Street
Gorton,
Manchester M18 8LS

UPRN
10093074995

DFE NO.
0000

PROJECT TITLE
Proposed boundary fencing

DRAWING TITLE
Site location plan

JOB NO.
DXH46337

DATE
27/07/2026

REV

SCALE
1:1000@A3

AUTHOR
A. Burns

CHECKED BY

APPROVED BY

DRAWING NO.
ASS-MCC-ZZ-ZZ-DR-A-0001