Stratus

onestratus.com
888.503.1569

LOCATION NUMBER:

Manchester Airport

SITE ADDRESS:

Business Aviation Centre, Fairey's Way,
Hangar 7
Manchester, Manchester M90 5NE
ENGLAND

View in Google Maps

SIGNATURE AVIATION

Infinite possibilities, ideal solutions.

SITE PLAN

Scale: NTS



Stratus

onestratus.com
8959 Tyler Boulevard
Mentor, Ohio 44060
888.503.1569

CLIENT: SIGNATURE AVIATION

ADDRESS: Business Aviation Centre, Fairey's Way, Hangar 7 Manchester, Manchester M90 5NE England

PAGE NO.: 2

ORDER NUMBER: 1235846

PROJECT NUMBER: 87724

SITE NUMBER: 800110

PROJECT MANAGER: DUSTIN SAN MIGUEL


ELECTRONIC FILE NAME: G:\ACCOUNTS\S\SIGNATURE FLIGHT SUPPORT_LOCATIONS_2025\ENGLAND\Manchester Airport\ Manchester Airport_Terminal Signage_R6.cdr

Rev #	Req #	Date/Artist	Description	Rev #	Req #	Date/Artist	Description
Original	535552	06/09/25 RH					
Rev 1	571882	01/12/26 RH					
Rev 2	579306	02/17/26 RH					
Rev 3	582244	03/02/26 RH	E13 & E14 Removed				
Rev 4	588453	04/01/26 RH					
Rev 5	589378	04/06/26 RH					
Rev 6	609557	07/17/26 RH					

PRINTS ARE THE EXCLUSIVE PROPERTY OF STRATUS. THIS MATERIAL SHALL NOT BE USED, DUPLICATED, OR OTHERWISE REPRODUCED WITHOUT THE PRIOR WRITTEN CONSENT OF STRATUS.

E02 HANGAR | WEST ELEVATION

Scale: 1-1/2"=1'-0"

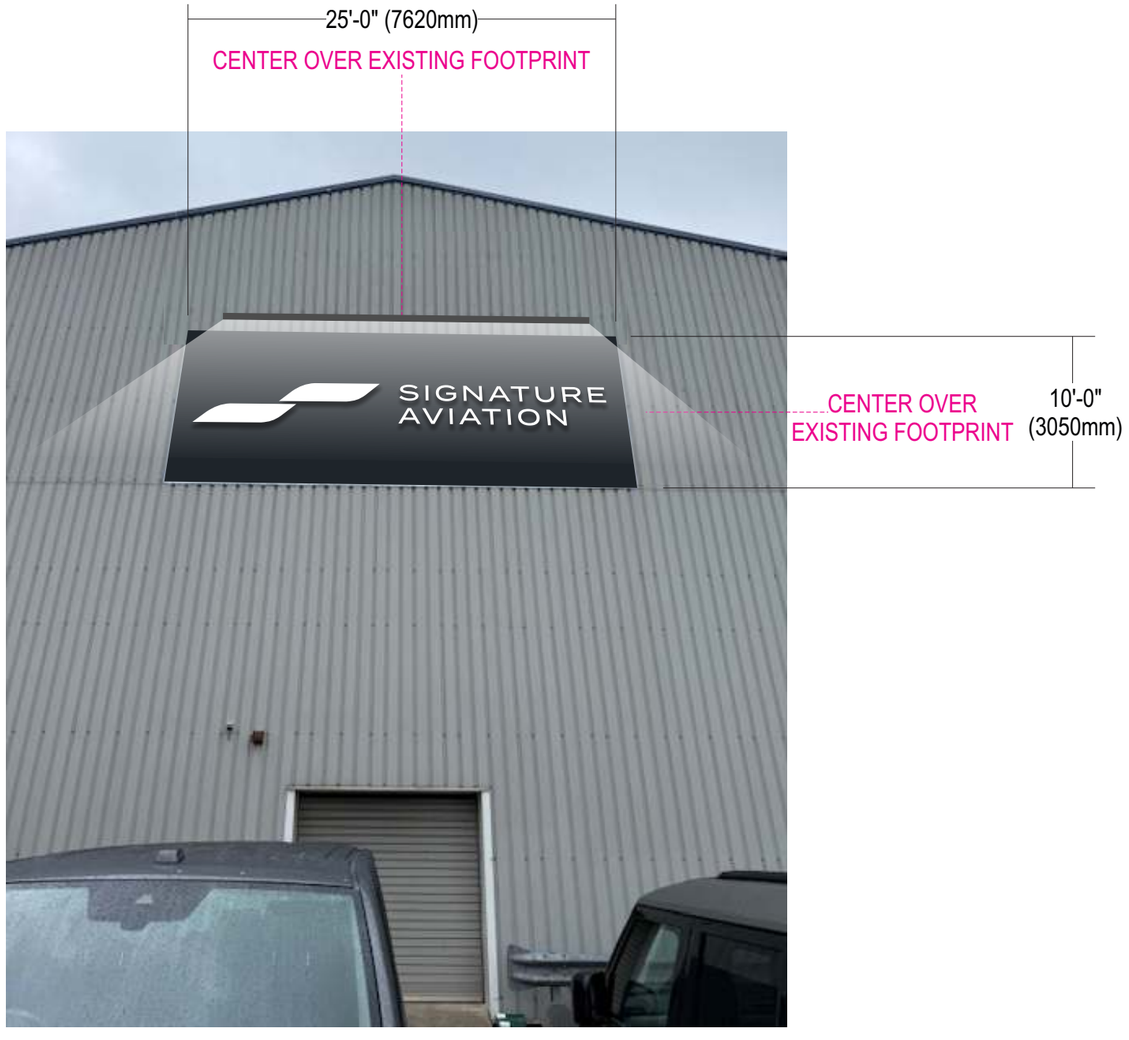

EXISTING CONDITIONS



Existing 2400mm x 7600mm (±7'10-1/2" x ±24'-11-1/4") panel, FCOs and downlighting to be removed and replaced

Car park area will need to be blocked off for install

Stratus
onestratus.com
8959 Tyler Boulevard
Mentor, Ohio 44060
888.503.1569

CLIENT: SIGNATURE AVIATION

ADDRESS: Business Aviation Centre, Fairey's Way, Hangar 7 Manchester, Manchester M90 5NE England

PAGE NO.: 4

ORDER NUMBER: 1235846

PROJECT NUMBER: 87724

SITE NUMBER: 800110

PROJECT MANAGER: DUSTIN SAN MIGUEL

ELECTRONIC FILE NAME: G:\ACCOUNTS\S\SIGNATURE FLIGHT SUPPORT_LOCATIONS_2025\ENGLAND\Manchester Airport\ Manchester Airport_Terminal Signage_R6.cdr

Rev #	Req #	Date/Artist	Description	Rev #	Req #	Date/Artist	Description
Original	535552	06/09/25 RH					
Rev 1	571882	01/12/26 RH	Color and spec change				
Rev 2	579306	02/17/26 RH					
Rev 3	582244	03/02/26 RH					
Rev 4	588453	04/01/26 RH	Survey Applied				
Rev 5	589378	04/06/26 RH					
Rev 6	609557	07/17/26 RH	Nonlit w/ downlighting				


PRINTS ARE THE EXCLUSIVE PROPERTY OF STRATUS. THIS MATERIAL SHALL NOT BE USED, DUPLICATED, OR OTHERWISE REPRODUCED WITHOUT THE PRIOR WRITTEN CONSENT OF STRATUS.

E02 EXTERNALLY ILLUMINATED FLAT CUT OUTS ON FLAT BACKER

Scale: 3/8"=1'-0"

FCO30.e.ac.bk

250 square feet
23.2 Meters Squared

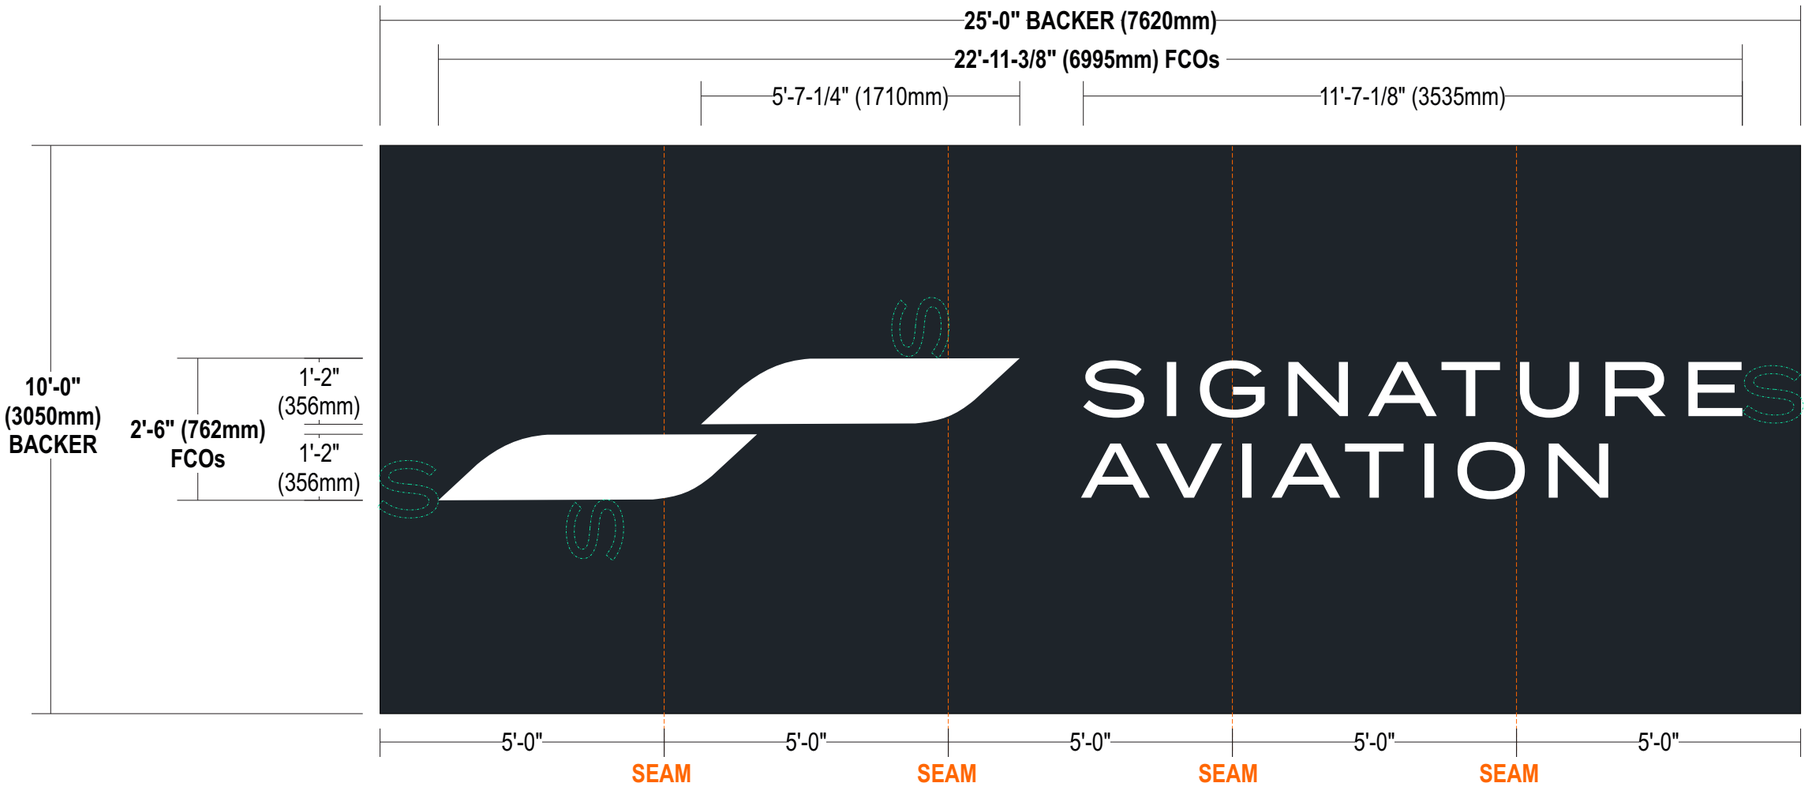

BACKER: 6mm ACM panels painted Signature Runway

FCOs: 3/4" Acrylic painted white

ILLUM.: New downlighting not to exceed 300cd/m2

WALL MATL.: Corrugated metal

INSTALL: Studs to backside of graphics for flush mounting through backer; penetrations filled with silicone adhesive

QUANTITY: (1) ONE Required

SIMULATED NIGHT VIEW



COLOR PALETTE

Signature Runway
CMYK: 41,22,0,85
Pantone 433 C

White


Paint finish to be satin unless otherwise specified

ALL SIGNS TO COMPLY WITH UL 48 AND WILL BE MARKED AS SUCH WITH APPROPRIATE LABORATORY LABELS.

THIS SIGN IS INTENDED TO BE INSTALLED IN ACCORDANCE WITH THE REQUIREMENTS OF ARTICLE 600 OF THE NATIONAL ELECTRICAL CODE AND/OR OTHER APPLICABLE LOCAL CODES. THIS INCLUDES PROPER GROUNDING AND BONDING OF THE SIGN.

THE LOCATION OF THE DISCONNECT SWITCH AFTER INSTALLATION SHALL COMPLY WITH ARTICLE 600.6(A) (1) OF THE NATIONAL ELECTRIC CODE.

FLAT CUT-OUT LETTERS - STUD MOUNTED FLUSH

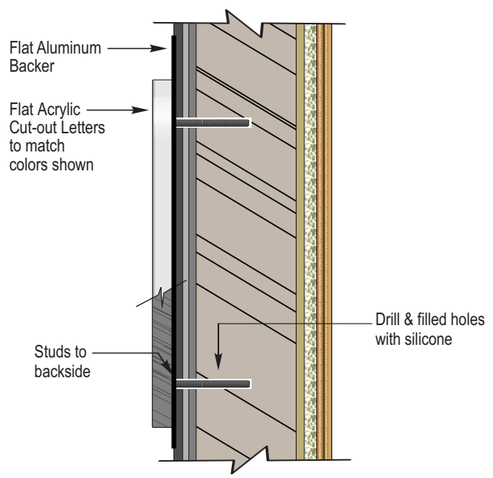

Stratus
onestratus.com
8959 Tyler Boulevard
Mentor, Ohio 44060
888.503.1569

CLIENT: SIGNATURE AVIATION

ADDRESS: Business Aviation Centre, Fairey's Way, Hangar 7 Manchester, Manchester M90 5NE England

PAGE NO.: 5

ORDER NUMBER: 1235846

PROJECT NUMBER: 87724

SITE NUMBER: 800110

PROJECT MANAGER: DUSTIN SAN MIGUEL


ELECTRONIC FILE NAME: G:\ACCOUNTS\S\SIGNATURE FLIGHT SUPPORT_LOCATIONS_2025\ENGLAND\Manchester Airport\ Manchester Airport_Terminal Signage_R6.cdr

Rev #	Req #	Date/Artist	Description	Rev #	Req #	Date/Artist	Description
Original	535552	06/09/25 RH					
Rev 1	571882	01/12/26 RH	Color and spec change				
Rev 2	579306	02/17/26 RH					
Rev 3	582244	03/02/26 RH					
Rev 4	588453	04/01/26 RH	Survey Applied				
Rev 5	589378	04/06/26 RH					
Rev 6	609557	07/17/26 RH	Nonlit w/ downlighting				

PRINTS ARE THE EXCLUSIVE PROPERTY OF STRATUS. THIS MATERIAL SHALL NOT BE USED, DUPLICATED, OR OTHERWISE REPRODUCED WITHOUT THE PRIOR WRITTEN CONSENT OF STRATUS.

E05 AIRSIDE ENTRANCE

Scale: 3”=1’-0”

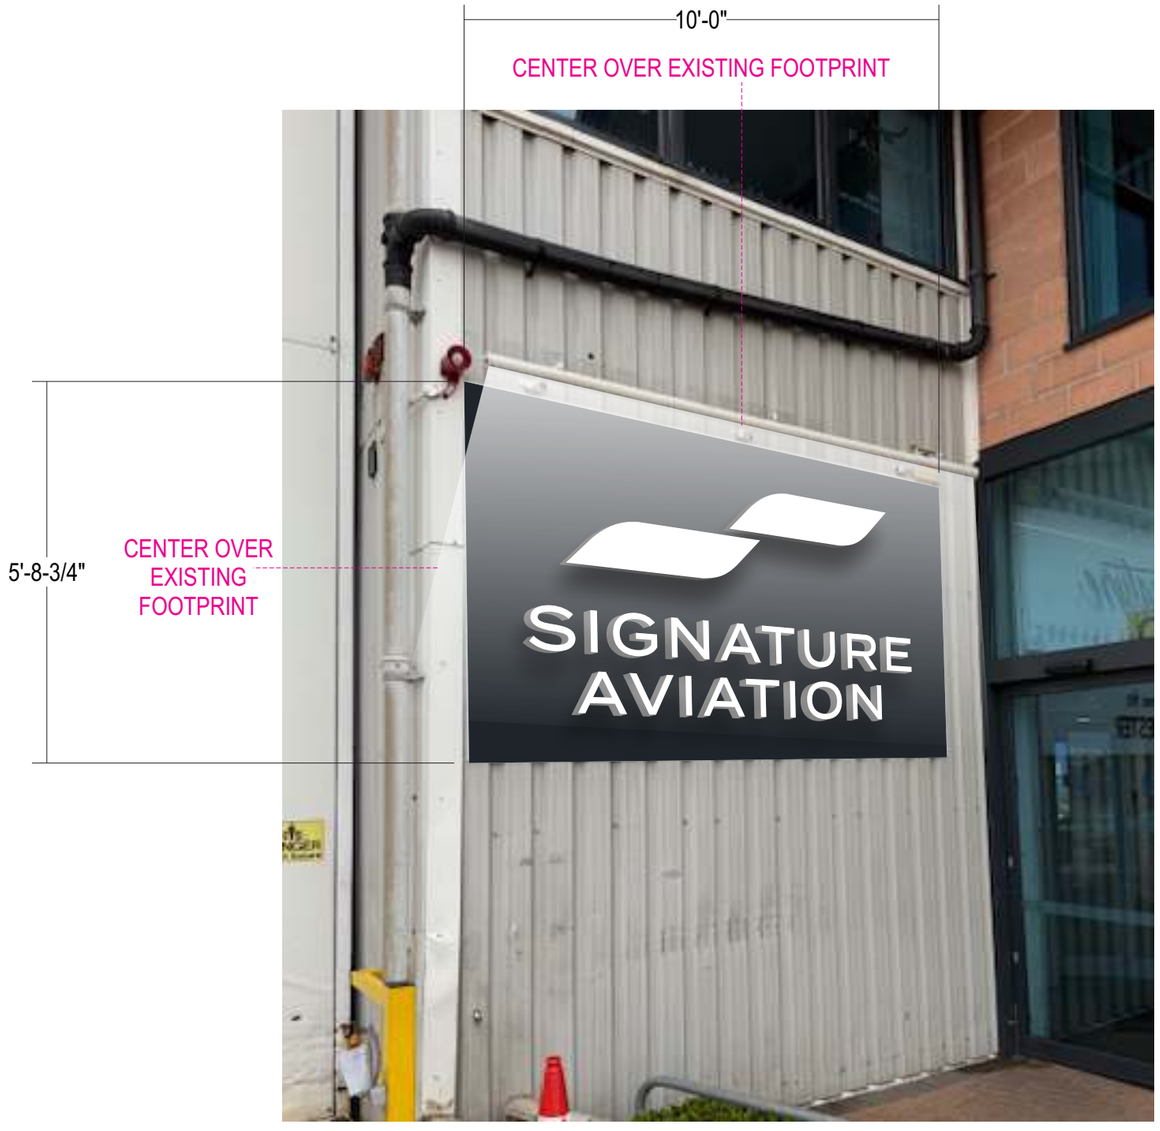

EXISTING CONDITIONS



Existing 1745mm x 3050mm (5'-8-3/4" x 10'-0") panel and FCOs to be removed and replaced; Existing light bar to be removed & Replaced

GC to perform wall restoration

Stratus
onestratus.com
8959 Tyler Boulevard
Mentor, Ohio 44060
888.503.1569

CLIENT: SIGNATURE AVIATION

ADDRESS: Business Aviation Centre, Fairey's Way, Hangar 7, Manchester, Manchester M90 5NE England

PAGE NO.: 8

ORDER NUMBER: 1235846

PROJECT NUMBER: 87724

SITE NUMBER: 800110

PROJECT MANAGER: DUSTIN SAN MIGUEL

ELECTRONIC FILE NAME: G:\ACCOUNTS\S\SIGNATURE FLIGHT SUPPORT_LOCATIONS_2025\ENGLAND\Manchester Airport\ Manchester Airport_Terminal Signage_R6.cdr

Rev #	Req #	Date/Artist	Description	Rev #	Req #	Date/Artist	Description
Original	535552	06/09/25 RH					
Rev 1	571882	01/12/26 RH	Page Addee				
Rev 2	579306	02/17/26 RH					
Rev 3	582244	03/02/26 RH					
Rev 4	588453	04/01/26 RH					
Rev 5	589378	04/06/26 RH					
Rev 6	609557	07/17/26 RH	Nonlit w/ downlighting				


PRINTS ARE THE EXCLUSIVE PROPERTY OF STRATUS. THIS MATERIAL SHALL NOT BE USED, DUPLICATED, OR OTHERWISE REPRODUCED WITHOUT THE PRIOR WRITTEN CONSENT OF STRATUS.

E05 EXTERNALLY ILLUMINATED FLAT CUT OUTS ON FLAT BACKER

FCO50.e.ac.bk

Scale: 3/4"=1'-0"

57.3 square feet
5.3 Meters Squared

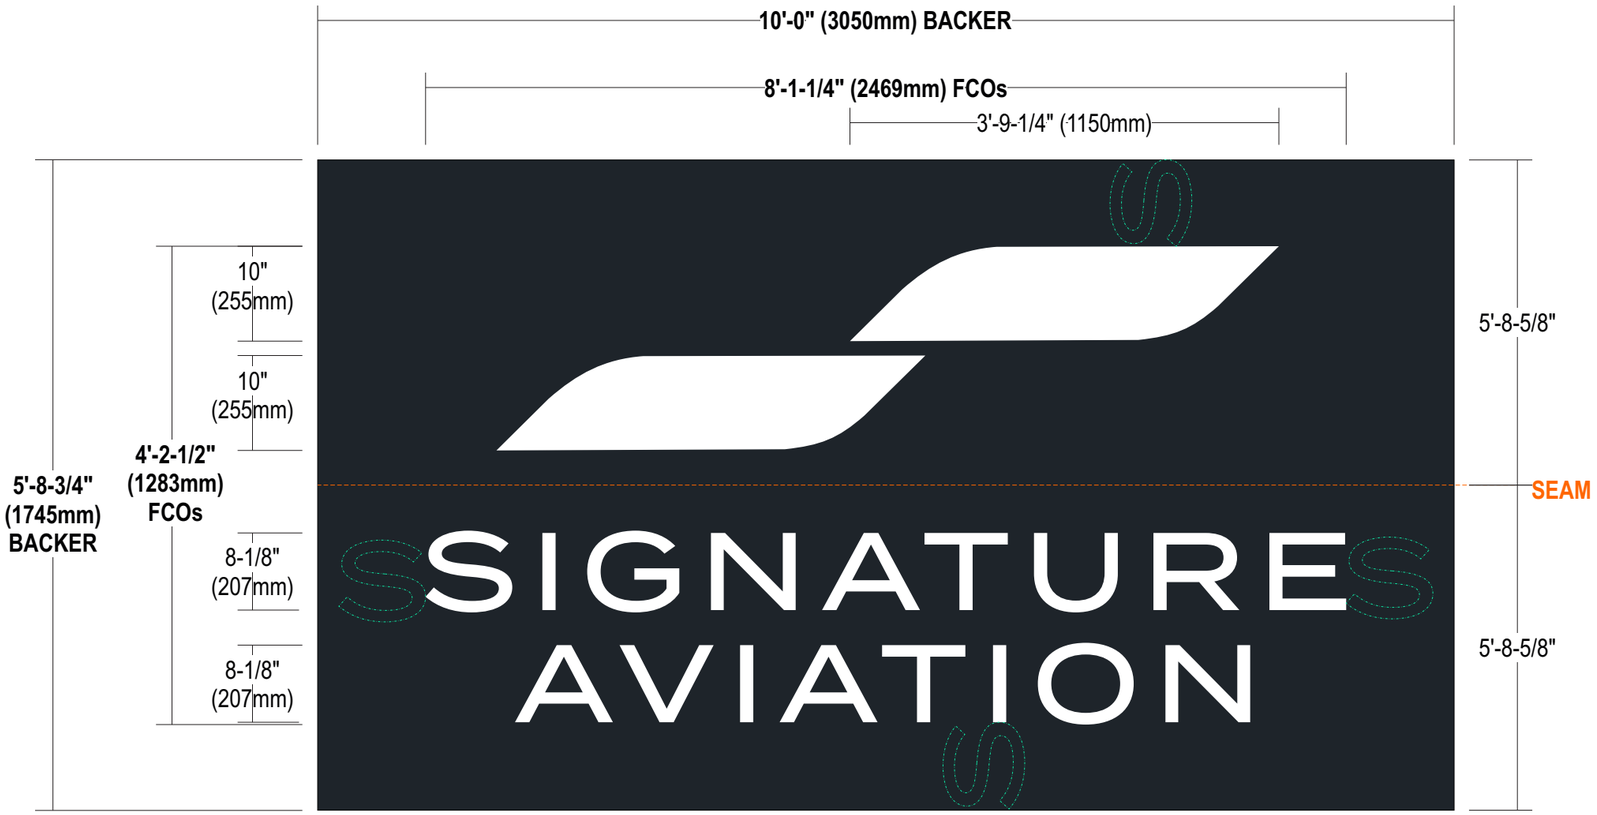

ALL SIGNS TO COMPLY WITH UL 48 AND WILL BE MARKED AS SUCH WITH APPROPRIATE LABORATORY LABELS.

THIS SIGN IS INTENDED TO BE INSTALLED IN ACCORDANCE WITH THE REQUIREMENTS OF ARTICLE 600 OF THE NATIONAL ELECTRICAL CODE AND/OR OTHER APPLICABLE LOCAL CODES. THIS INCLUDES PROPER GROUNDING AND BONDING OF THE SIGN.

THE LOCATION OF THE DISCONNECT SWITCH AFTER INSTALLATION SHALL COMPLY WITH ARTICLE 600.6(A) (1) OF THE NATIONAL ELECTRIC CODE.

BACKER: 3mm ACM panels painted Signature Runway

FCOs: 3/4" Acrylic painted white

ILLUM.: New downlighting not to exceed 300cd/m2

WALL MATL.: Corrugated metal

INSTALL: Studs to backside of graphics for flush mounting through backer; penetrations filled with silicone adhesive

QUANTITY: (1) ONE Required

COLOR PALETTE

Signature Runway
CMYK: 41,22,0,85
Pantone 433 C


White

Paint finish to be satin unless otherwise specified

SIMULATED NIGHT VIEW



FLAT CUT-OUT LETTERS - STUD MOUNTED FLUSH

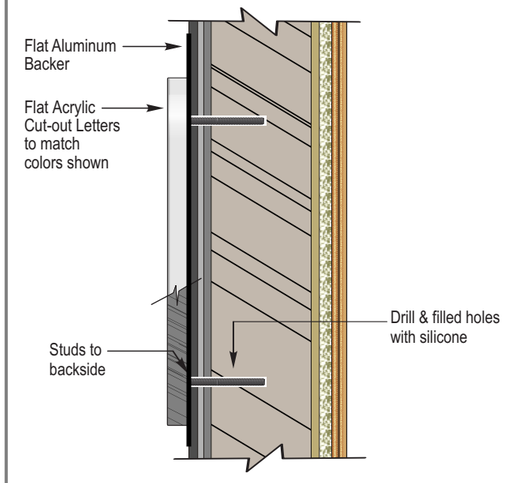

Stratus
onestratus.com
8959 Tyler Boulevard
Mentor, Ohio 44060
888.503.1569

CLIENT: SIGNATURE AVIATION

ADDRESS: Business Aviation Centre, Fairey's Way, Hangar 7, Manchester, Manchester M90 5NE England

PAGE NO.: 9

ORDER NUMBER: 1235846

PROJECT NUMBER: 87724

SITE NUMBER: 800110

PROJECT MANAGER: DUSTIN SAN MIGUEL

ELECTRONIC FILE NAME: G:\ACCOUNTS\S\SIGNATURE FLIGHT SUPPORT_LOCATIONS_2025\ENGLAND\Manchester Airport\ Manchester Airport_Terminal Signage_R6.cdr

Rev #	Req #	Date/Artist	Description	Rev #	Req #	Date/Artist	Description
Original	535552	06/09/25 RH					
Rev 1	571882	01/12/26 RH	Layout and scope Change				
Rev 2	579306	02/17/26 RH					
Rev 3	582244	03/02/26 RH					
Rev 4	588453	04/01/26 RH					
Rev 5	589378	04/06/26 RH					
Rev 6	609557	07/17/26 RH	Nonlit w/ downlighting				

PRINTS ARE THE EXCLUSIVE PROPERTY OF STRATUS. THIS MATERIAL SHALL NOT BE USED, DUPLICATED, OR OTHERWISE REPRODUCED WITHOUT THE PRIOR WRITTEN CONSENT OF STRATUS.

E07 HANGAR | EAST ELEVATION

Scale: 3/32"=1'-0"

SURVEY REQUIRED — SURVEY — SURVEY REQUIRED

104'-2" (31750mm)

C/L

17'-9-3/8" (5420mm)

4'-0" (1.2 M)



EXISTING CONDITIONS



Existing 3050 mm x 7500mm [10'-0" x 24'-7-1/4"] panel to be removed and replaced; all penetrations to be patched and ghosting to be painted to match rest of facade; external lighting to be removed

Stratus

onestratus.com

8959 Tyler Boulevard
Mentor, Ohio 44060

888.503.1569

CLIENT: SIGNATURE AVIATION

ADDRESS: Business Aviation Centre, Fairey's Way, Hangar 7 Manchester, Manchester M90 5NE England

PAGE NO.: 11

ORDER NUMBER: 1235846

PROJECT NUMBER: 87724

SITE NUMBER: 800110

PROJECT MANAGER: DUSTIN SAN MIGUEL

ELECTRONIC FILE NAME: G:\ACCOUNTS\S\SIGNATURE FLIGHT SUPPORT_LOCATIONS_2025\ENGLAND\Manchester Airport\ Manchester Airport_Terminal Signage_R6.cdr

Rev #	Req #	Date/Artist	Description	Rev #	Req #	Date/Artist	Description
Original	535552	06/09/25 RH					
Rev 1	571882	01/12/26 RH	Option Added				
Rev 2	579306	02/17/26 RH	Option Selected				
Rev 3	582244	03/02/26 RH					
Rev 4	588453	04/01/26 RH					
Rev 5	589378	04/06/26 RH	Survey Applied				
Rev 6	609557	07/17/26 RH	Nonlit w/ downlighting				


PRINTS ARE THE EXCLUSIVE PROPERTY OF STRATUS. THIS MATERIAL SHALL NOT BE USED, DUPLICATED, OR OTHERWISE REPRODUCED WITHOUT THE PRIOR WRITTEN CONSENT OF STRATUS.

E07 NON ILLUMINATED FLAT CUT OUTS

Scale: 3/16”=1’-0”

SA-LI-FCO-48B

308.5 square feet
28.6 Meters Squared

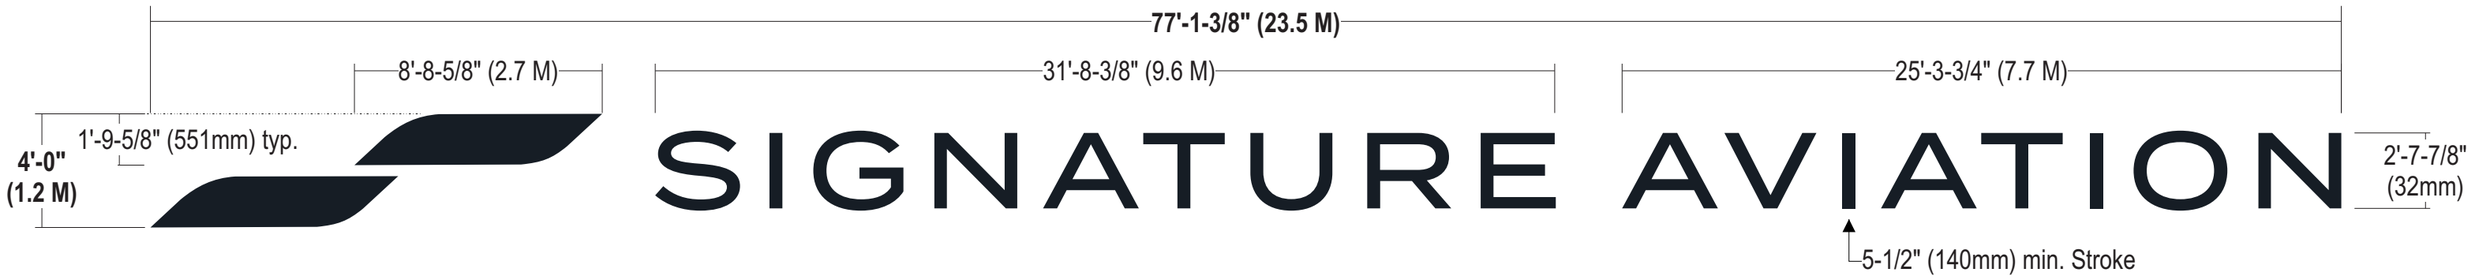

COLOR PALETTE

Signature Runway
CMYK: 41,22,0,85
Pantone 433 C


Paint finish to be satin unless otherwise specified

GRAPHICS:: 1/2" thick flat cut out acrylic painted Signature Runway

INSTALL: Studs to backside of graphics for flush mounting

QUANTITY: **(1) ONE SET REQUIRED**

FLAT CUT-OUT LETTERS - STUD MOUNTED FLUSH

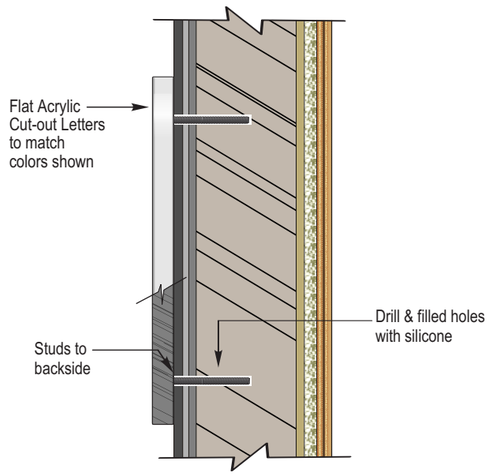

Stratus
onestratus.com
8959 Tyler Boulevard
Mentor, Ohio 44060
888.503.1569

CLIENT: SIGNATURE AVIATION

ADDRESS: Business Aviation Centre, Fairey's Way, Hangar 7 Manchester, Manchester M90 5NE England

PAGE NO.: 12

ORDER NUMBER: 1235846

PROJECT NUMBER: 87724

SITE NUMBER: 800110

PROJECT MANAGER: DUSTIN SAN MIGUEL

ELECTRONIC FILE NAME:
G:\ACCOUNTS\S\SIGNATURE FLIGHT SUPPORT_LOCATIONS_2025\ENGLAND\Manchester Airport\
Manchester Airport_Terminal Signage_R6.cdr

Rev #	Req #	Date/Artist	Description	Rev #	Req #	Date/Artist	Description
Original	535552	06/09/25 RH					
Rev 1	571882	01/12/26 RH	Option Added				
Rev 2	579306	02/17/26 RH	Option Selected				
Rev 3	582244	03/02/26 RH					
Rev 4	588453	04/01/26 RH					
Rev 5	589378	04/06/26 RH					
Rev 6	609557	07/17/26 RH	Nonlit w/ downlighting				

PRINTS ARE THE EXCLUSIVE PROPERTY OF STRATUS. THIS MATERIAL SHALL NOT BE USED, DUPLICATED, OR OTHERWISE REPRODUCED WITHOUT THE PRIOR WRITTEN CONSENT OF STRATUS.