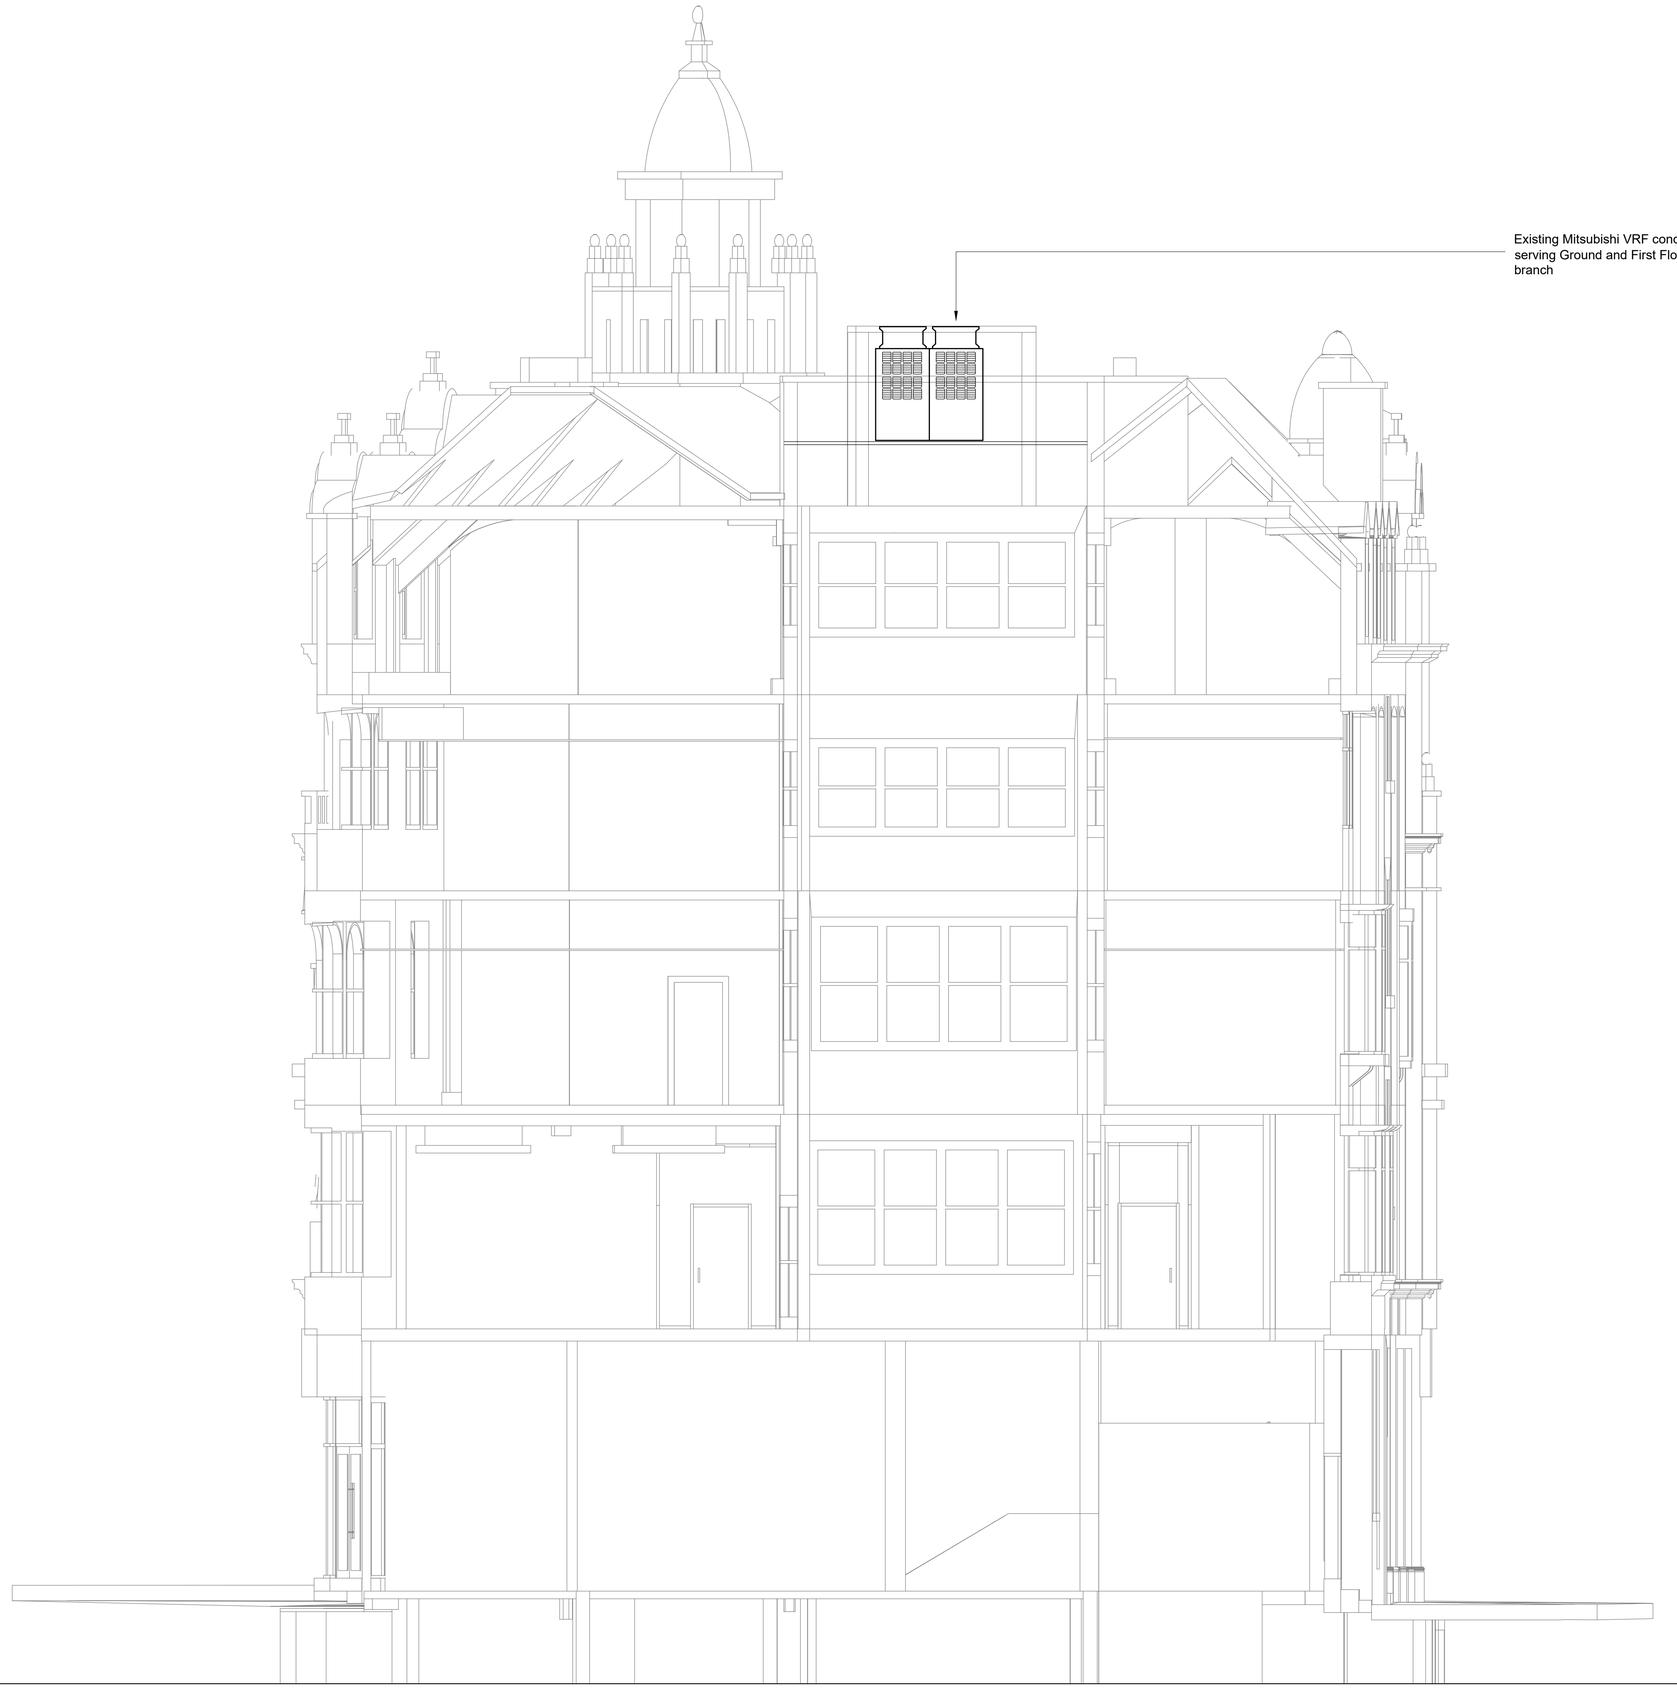


Legend

- Extract Attenuator
- Supply Attenuator
- New ductwork
- Existing ductwork
- Open up and make good penetration for services
- New penetration and make good services
- RC - Remote controller
- ODHC - Overdoor heater controller
- FD - Fire damper
- PIR - Passive infra red detector
- Remove old radiators and decorate
- Remove old radiators and decorate and replace with 7 day panel heater
- Condensate
- A/C pipework
- Air conditioning fan coils
- Heater
- Supply Diffusers
- Extract diffusers
- PIR sensors

REV	DATE	DESCRIPTION
-	-	-

21 Degrees Limited,
Business & Innovation Centre,
Wearfield,
Sunderland Enterprise Park(East),
Sunderland.
SR5 2TA
Tel:0191-5166679
Fax:0191-5166689
e-mail:
Admin@21-degrees.co.uk

Santander

PROJECT	PROJECT No.
Santander 28/34 Cross Street, Manchester, M2 7AQ	-

CLIENT
Santander

DRAWING TITLE
Existing Roof Cross Section
HVAC Services

DRAWN	CHECKED	DATE	Scale A1/A3
RSR	VN	22.07.26	1:50/1:100

DRAWING No.	REVISION	
C27049-07	-	A1

DRAWING STATUS
- ○ PRELIMINARY
- ○ CONSTRUCTION
- ○ AS BUILT
- ● APPROVAL

© 21 DEGREES LIMITED
THIS DRAWING AND THE DESIGN INCORPORATED IN IT ARE THE COPYRIGHT OF 21 DEGREES AND MUST NOT BE REPRODUCED OR DISSEMINATED IN ANY FORM, EITHER IN WHOLE,OR IN PART WITHOUT THE WRITTEN PERMISSION OF 21 DEGREES.