
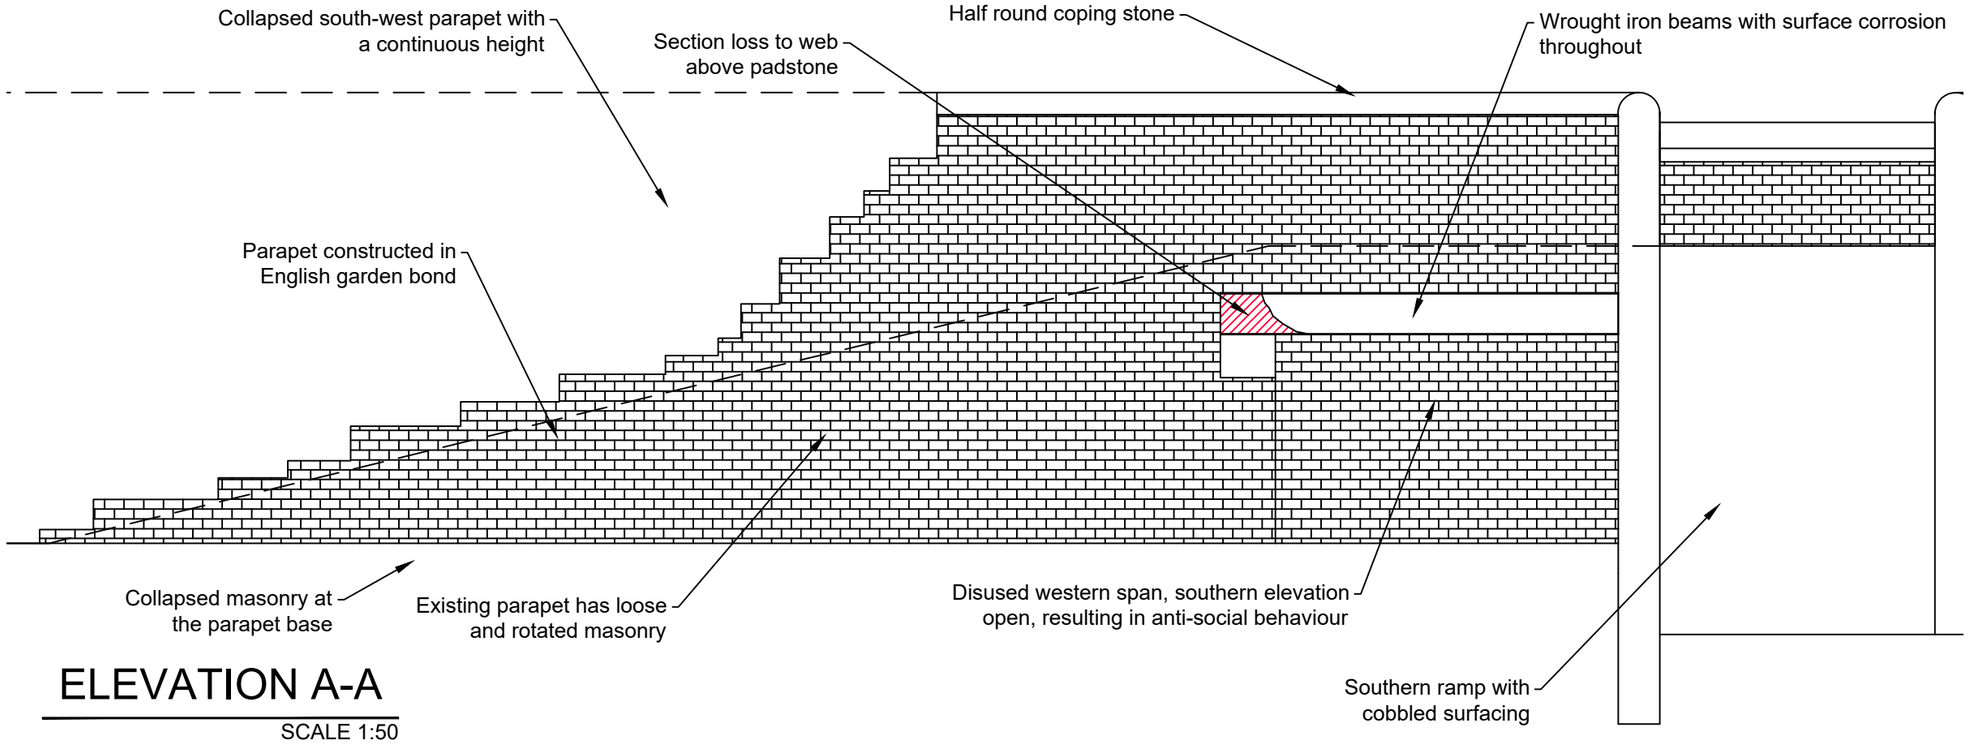


ELEVATION A-A

SCALE 1:50

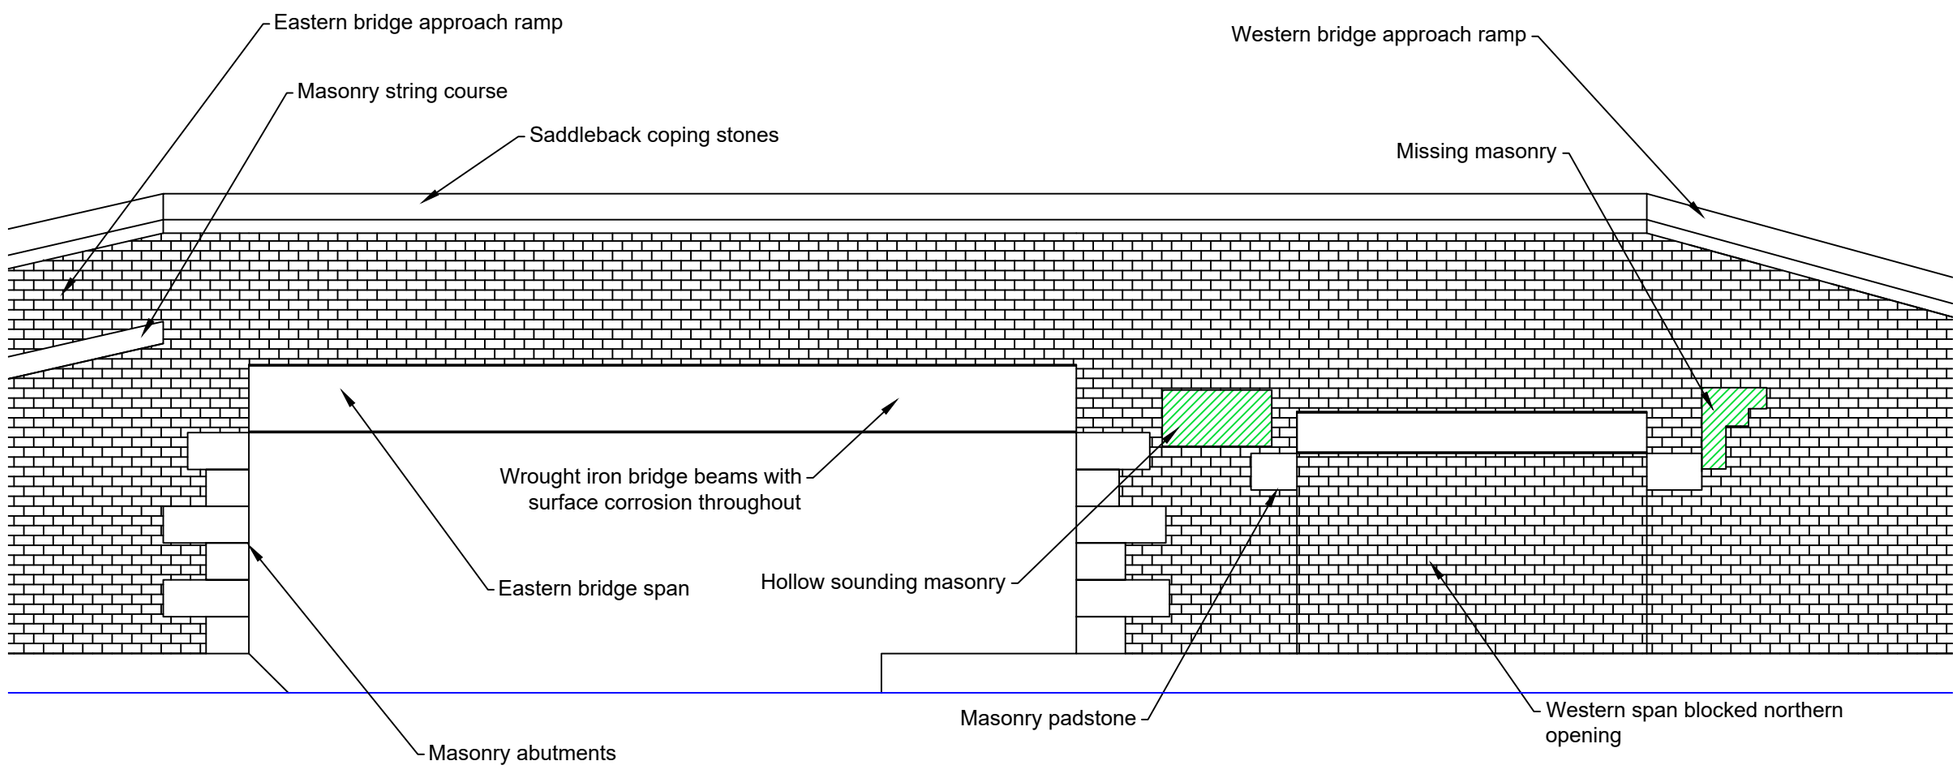

ELEVATION B-B

SCALE 1:50

Notes:

1. Do not scale from this drawing.
2. All dimensions are in millimetres unless otherwise shown.
3. The bridge arrangement based on site measurements only. A topographical survey has not been undertaken.

Rev	Date	Description	Sig	Check
C01	23/05/2025	Construction issue	QT	CJ
P01	14/04/2025	For review and comment	QT	CJ

Revisions:

Canal & River Trust

Design & Development

Project: AN-007-019 - Stockport Arm Bridge Refubishment Scheme

Drawing Title: Existing Elevation Arrangement

Original Size: A3	Project Number: 25NW2
Drawn By: QT	Checked By: CJ
Drg Scale (A3) As shown	Date: 23/05/2025
Status: A1	Rev. C01

Drg. No. 25NW2-CRT-AN-007-019-DR-C-0002

File Location: C:\Users\qtran\Canal & River Trust\Design & Development Team - North West\AN\AN-007-019\25NW2\3 - WIP\25NW2-CRT-AN-007-019-DR-C-0001.dwg

© Crown copyright and database rights, 2022, Ordnance Survey 100030994.

CANAL & RIVER TRUST COPYRIGHT RESERVED