

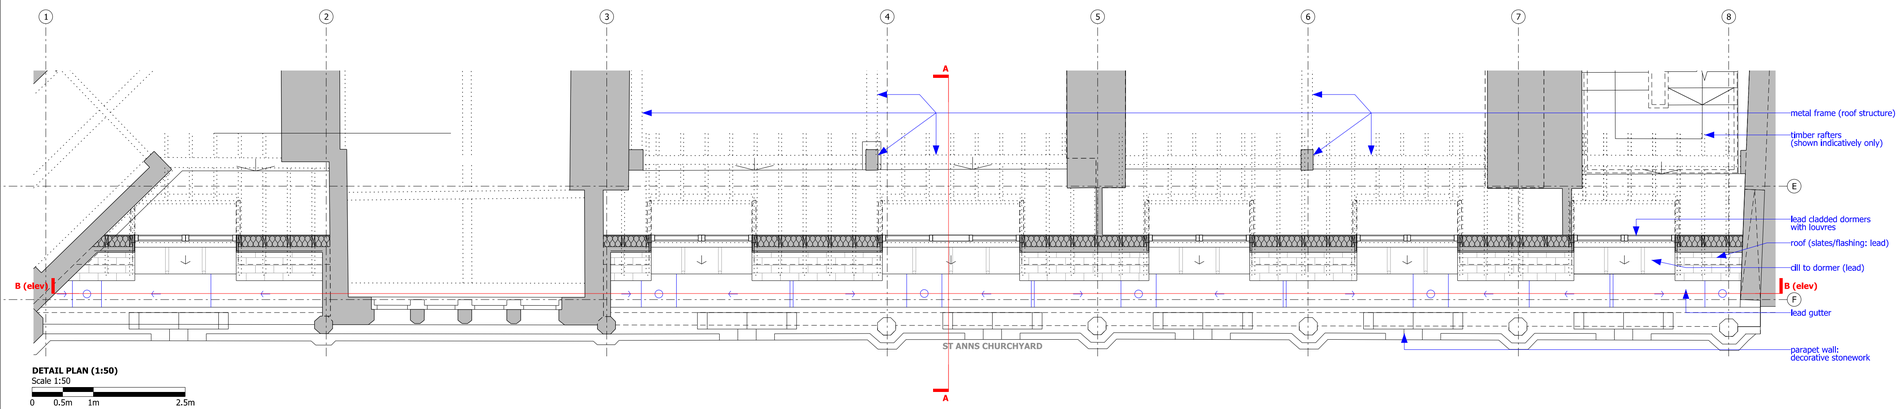



DETAIL PLAN (1:50)
Scale 1:50
0 0.5m 1m 2.5m

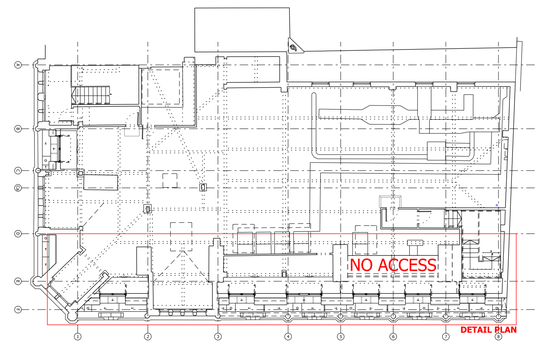

KEY PLAN (1:200)

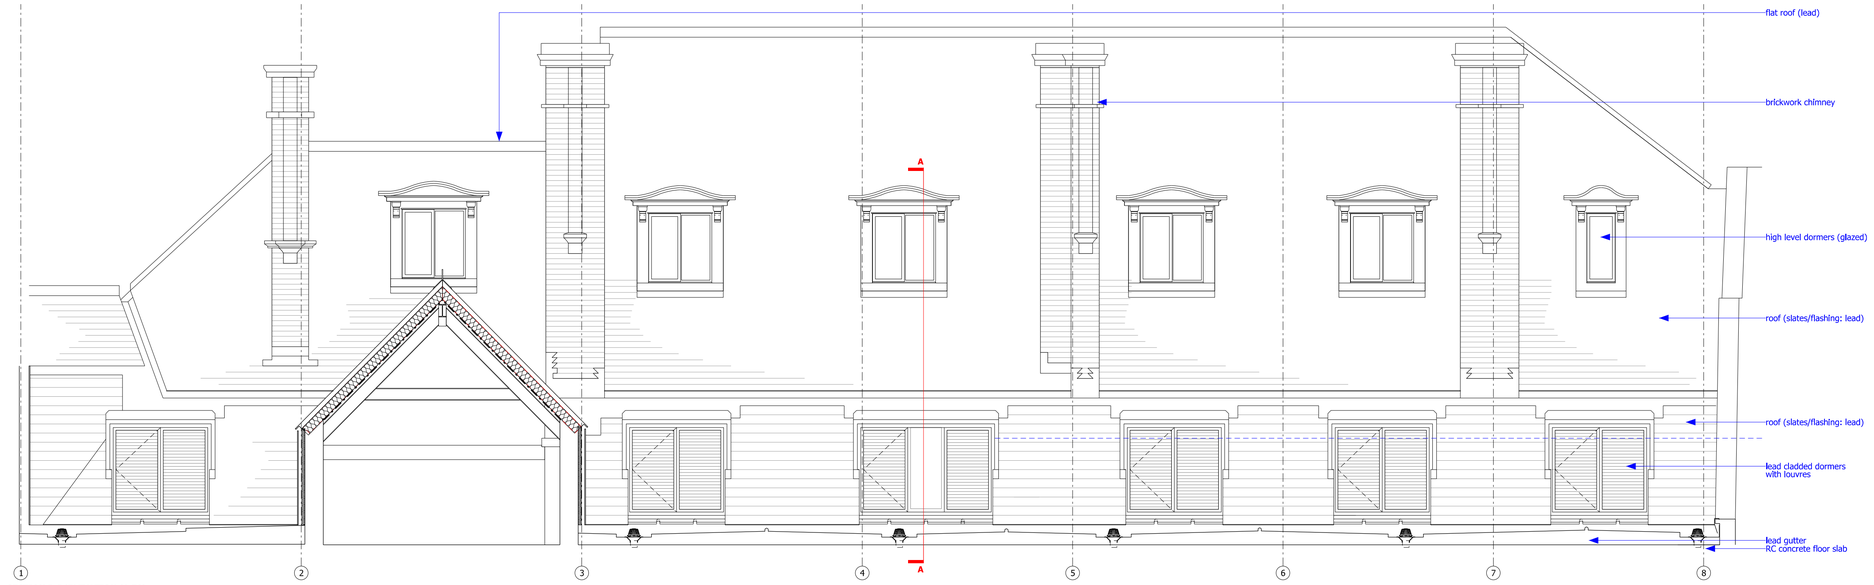


SECTION B-B/ELEVATION (1:50)
Scale 1:50
0 0.5m 1m 2.5m

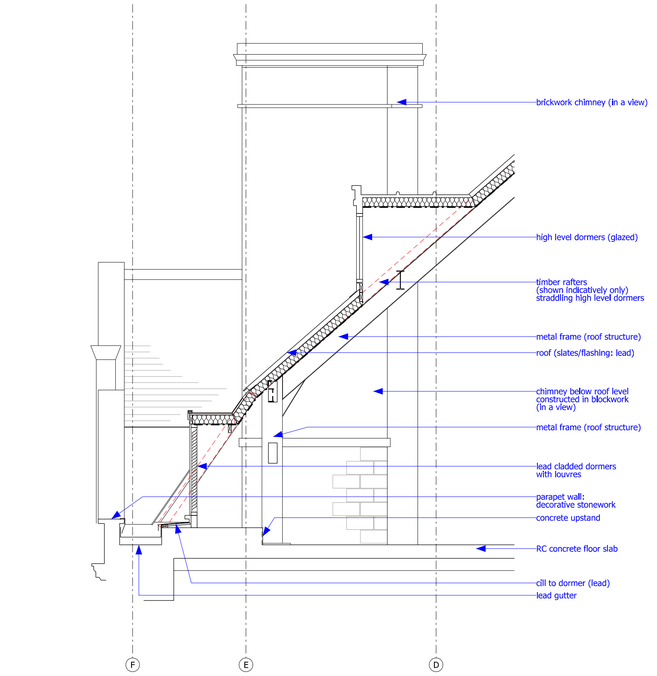


SECTION A-A (1:50)
Scale 1:50
0 0.5m 1m 2.5m



ELEVATION ST ANNS CHURCHYARD (1:125)

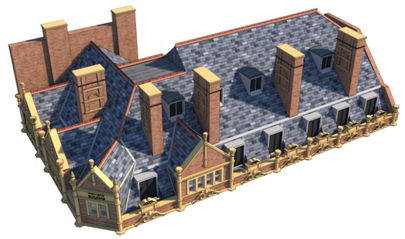

3D View - Existing Roof

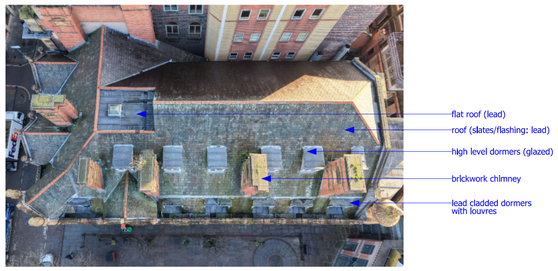

Bird View Photo - Existing Roof

LEVEL 04 - ROOF ARRANGEMENT/ELEVATION ALONG ST ANN'S CHURCHYARD AS EXISTING

bridge
architects

address 14 Old Mill Street, Manchester, M4 6DZ
directors Russell Bridge RIBA ARB Victoria Hilton ARB
phone 0161 879 2828 **web** www.bridgearchitects.com
company # 07793934 **email** info@bridgearchitects.com

revision notes
rev P01 • 2026-07-10 • Planning-First Issue.

PLANNING

project	Winter's Buildings, Manchester	**drawing title**	Winter's Building - Proposed Dormers - as Existing
client	The Winters Building Freehold Ltd	**drawing scale**	1:50, 1:125, 1:200 @ A1; 1:100, 1:250, 1:400 @ A3
job no.	0277	**drawing created**	June 2026
drawing no.	al(05)200	**drawing rev**	-

bridge
architects

This design and drawing is the copyright of bridge architects ltd and should not be reproduced or used in any manner without the written consent. Issue of the drawing does not impart any real or implied copyright license.