

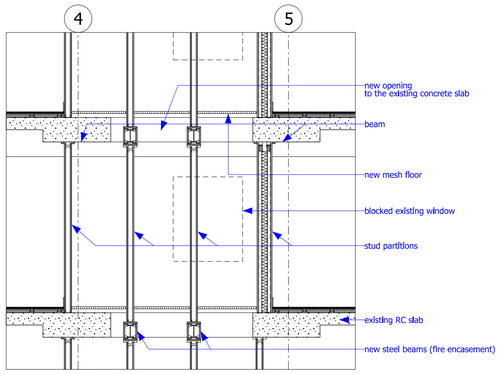



Proposed Section A-A (1:50)

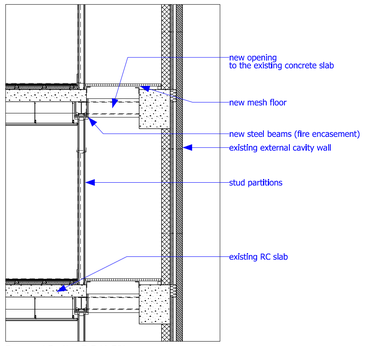


Proposed Section B-B (1:50)

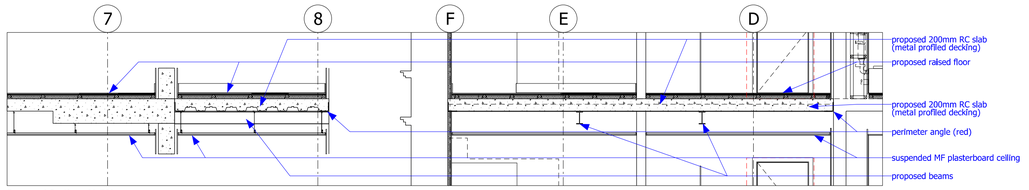


Proposed Sections (1:50)

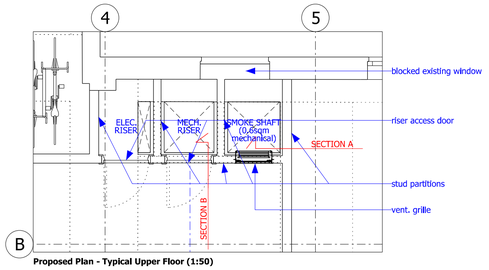

Proposed Plan - Typical Upper Floor (1:50)

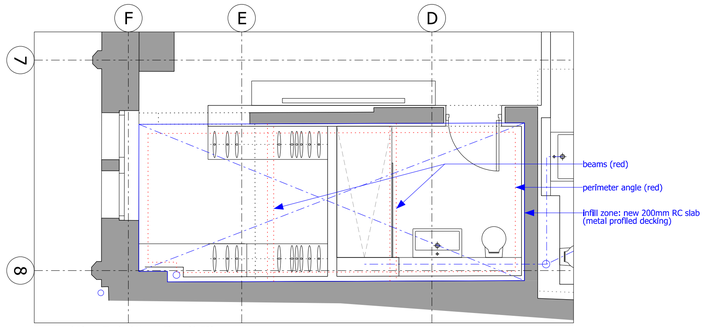

Proposed Plan - Typical Upper Floor (1:50)

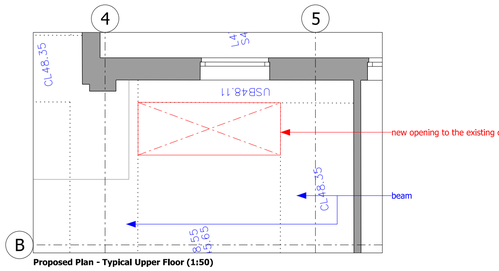

Proposed Plan - Typical Upper Floor (1:50)

PROPOSED SLAB INFILL IN STAIR 01


Scale 1:50

0 0.5m 1m 2.5m


PROPOSED RISERS AND SMOKE SHAFT

Scale 1:50

0 0.5m 1m 2.5m

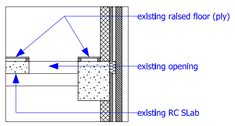

Typical Detail: Slab Infill - Existing Section (1:50)

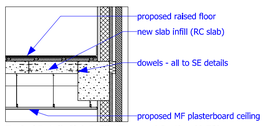

Typical Detail: Slab Infill - Proposed Section (1:50)

Scale 1:50

0 0.5m 1m 2.5m

bridge
architects

address 14 Old Mill Street, Manchester, M4 6DZ
directors Russell Bridge RIBA ARB Victoria Hilton ARB

phone 0161 879 2828 **web** www.bridgearchitects.com
company # 07793934 **email** info@bridgearchitects.com

revision notes
rev P01 • 2026-07-10 • Planning-First Issue.

project	Winter's Buildings, Manchester	**drawing title**	New Risers & smoke shaft details and slab infills details
client	The Winters Building Freehold Ltd	**drawing scale**	1:50 @ A1; 1:100 @ A3
job no.	0277	**drawing created**	June 2026
drawing no.	al(05)230	**drawing rev**	P01

PLANNING

bridge
architects

This design and drawing is the copyright of bridge architects ltd and may not be reproduced in any form without prior written consent. Issue of the drawing does not impart any real or implied copyright licence.