

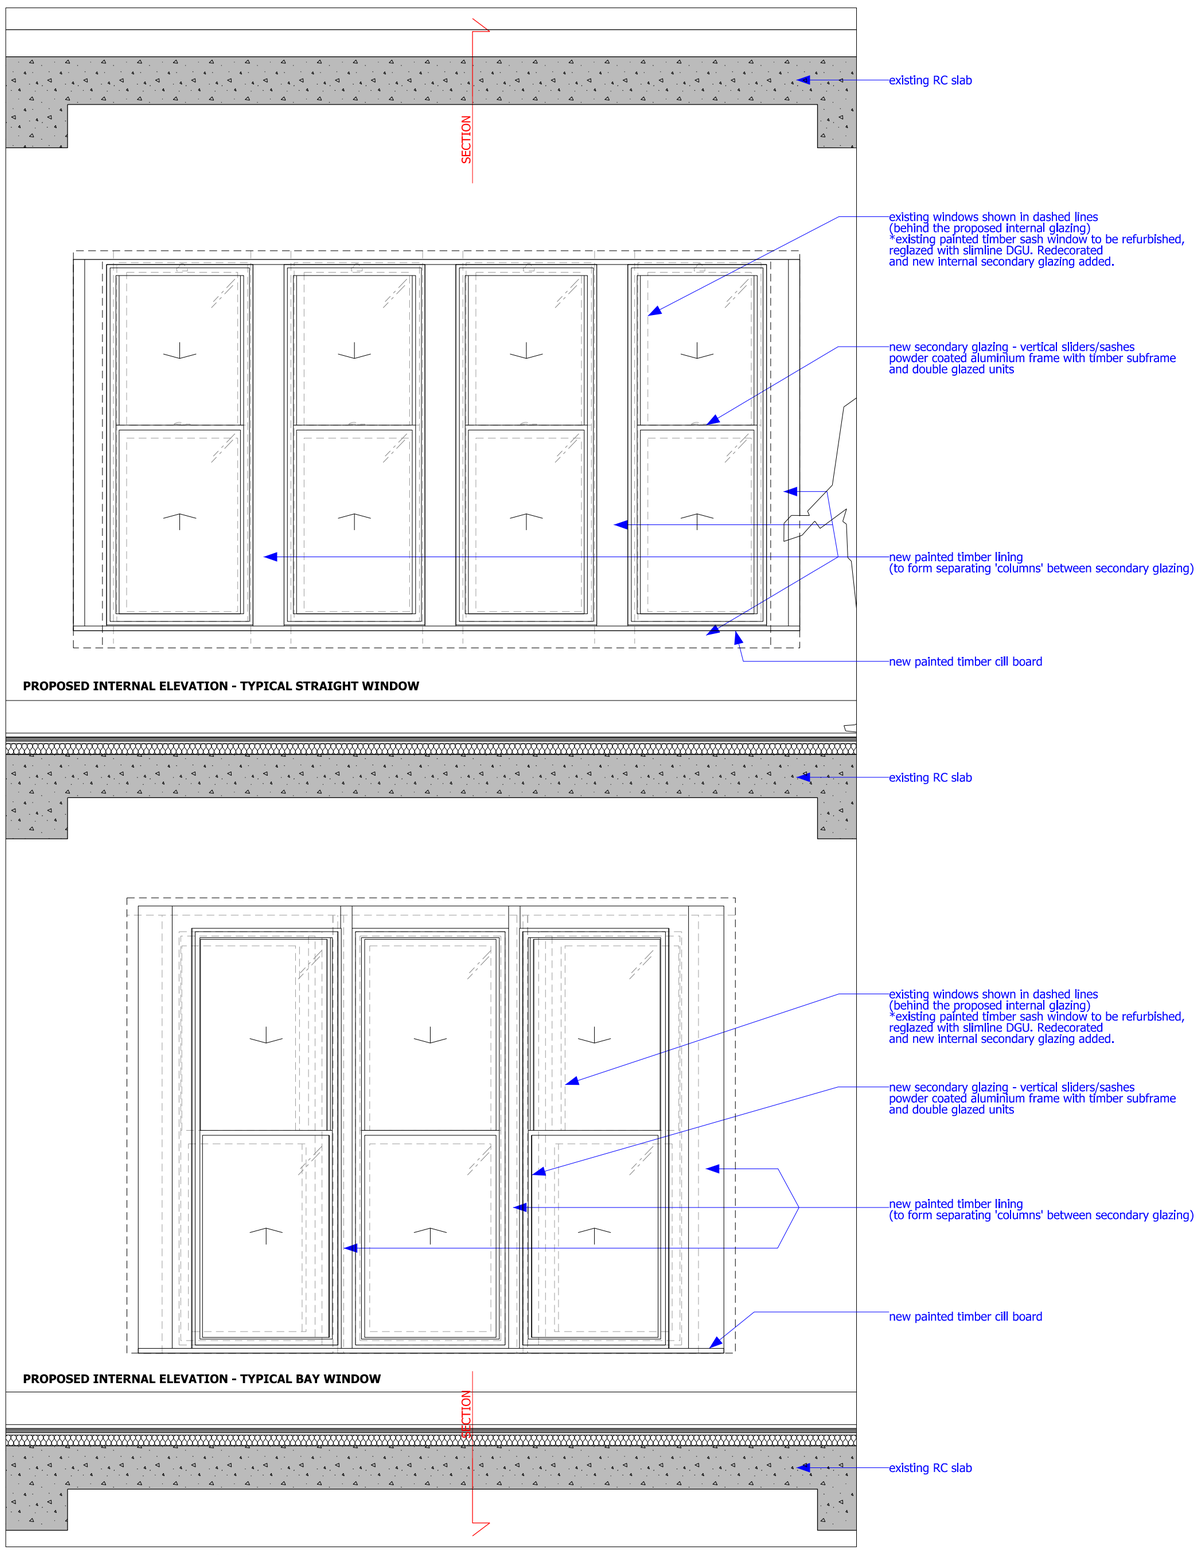



PROPOSED INTERNAL ELEVATION (1:20)

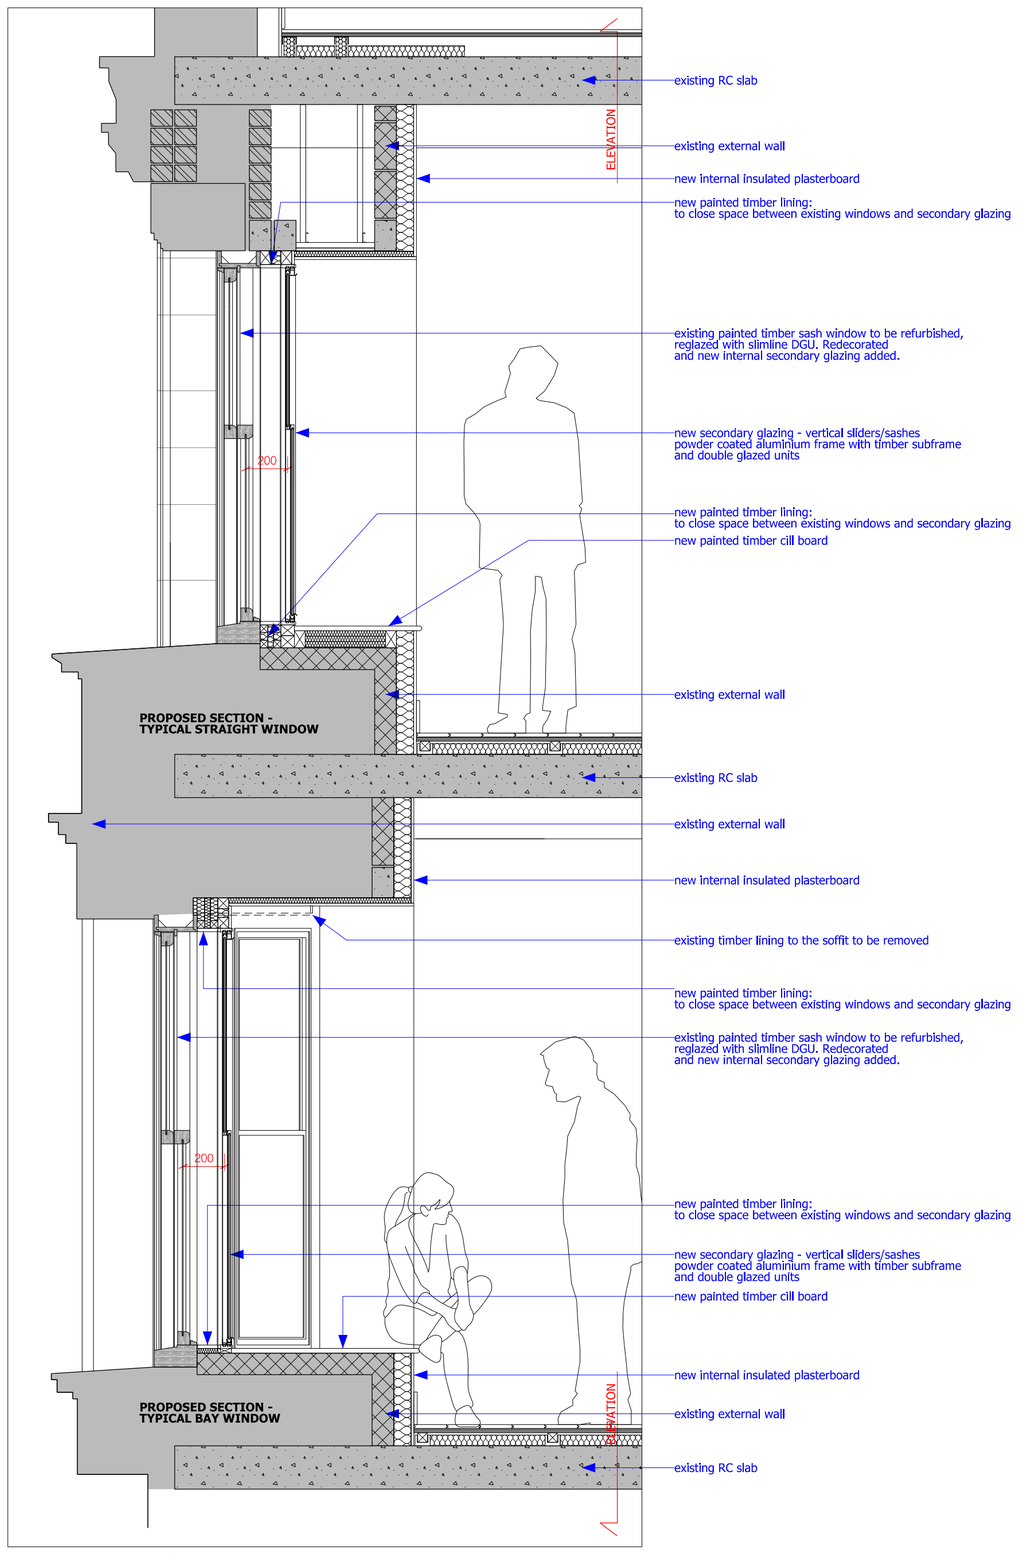

PROPOSED SECTION (1:20)

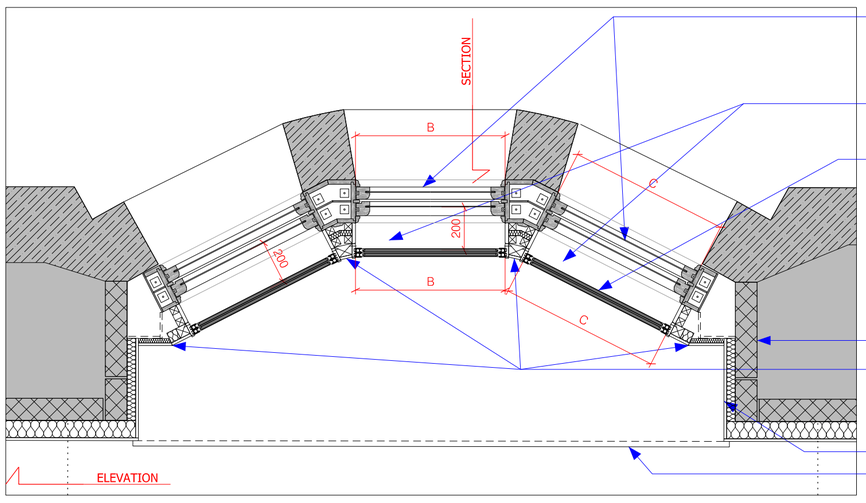

PROPOSED PLAN AT LEVEL 02 - TYPICAL BAY WINDOW (1:20)

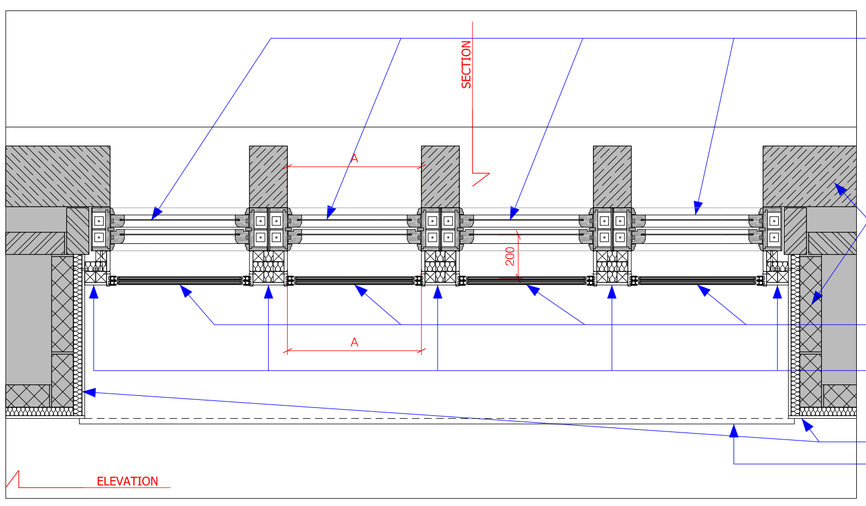

PROPOSED PLAN AT LEVEL 03 - TYPICAL STRAIGHT WINDOW (1:20)

Scale 1:20

0 200mm 500mm 1m

PLANNING

bridge architects

This design and drawing is the copyright of bridge architects ltd and should not be loaned, copied or used without our consent. Issue of the drawing does not import any real or implied copyright licence.

project Winter's Buildings, Manchester
client The Winters Building Freehold Ltd
job no. 0277
drawing no. al(05)300
drawing title Window Refurbishment-Proposed Secondary Glazing
drawing scale 1:20 @ A1; 1:40 @ A3
drawing created July 2026
drawing rev P01

revision notes
rev P01 - 2026-07-10 - Planning-First Issue.

bridge architects
address 14 Old Mill Street, Manchester, M4 6DZ
directors Russell Bridge RIBA ARB Victoria Hilton ARB
phone 0161 879 2828 web www.bridgearchitects.com
company # 07793934 email info@bridgearchitects.com