
PROPOSED PLANTROOM
AREA AT LEVEL 04 - AS EXISTING:

Plan, Elevation and Section (1:50)

Scale 1:50

0 0.5m 1m 2.5m

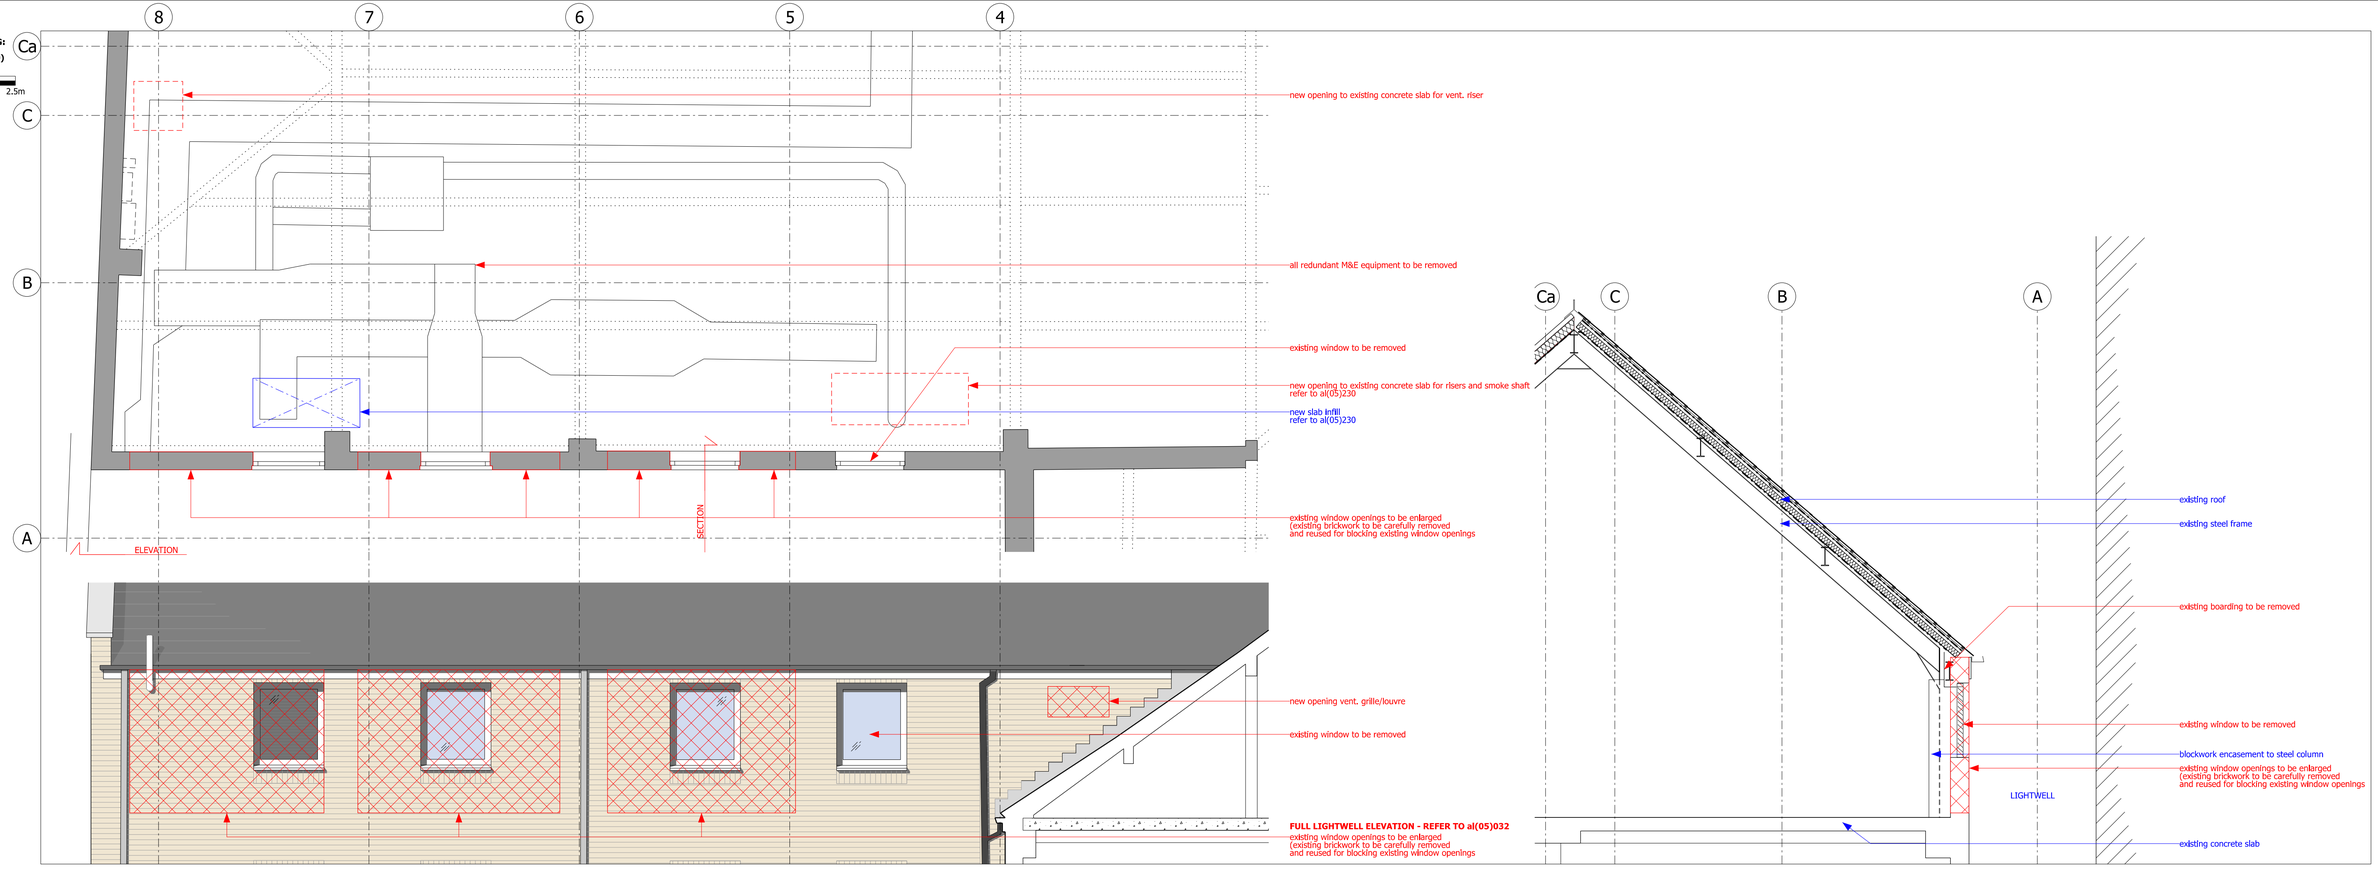


PROPOSED PLANTROOM
AREA AT LEVEL 04 - AS PROPOSED:

Plan, Elevation and Section (1:50)

Scale 1:50

0 0.5m 1m 2.5m

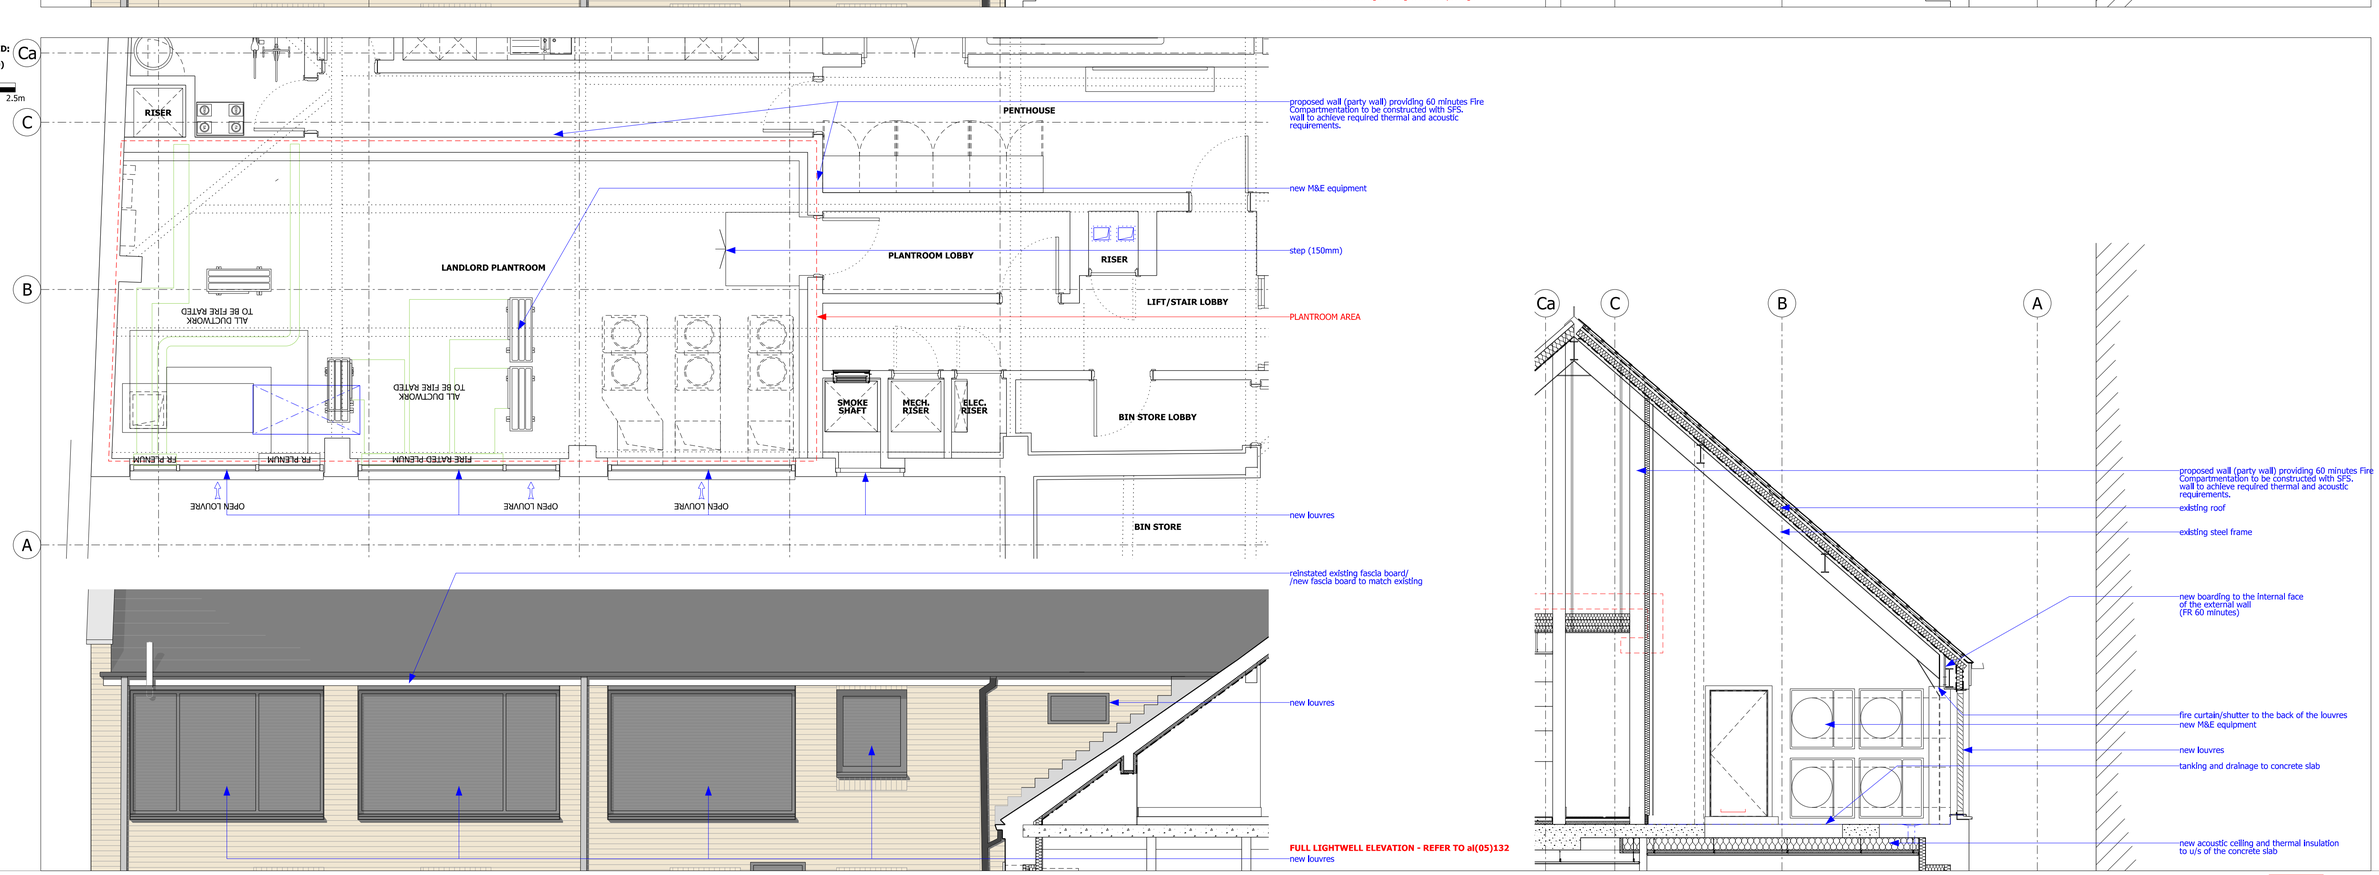

bridge architects

address 14 Old Mill Street, Manchester, M4 6DZ
directors Russell Bridge RIBA ARB Victoria Hilton ARB
phone 0161 879 2828 **web** www.bridgearchitects.com
company # 07793934 **email** info@bridgearchitects.com

revision notes
rev P01 - 2026-07-10 - WIP (Preliminary) issue.
rev P02 - 2026-07-22 - General Revisions: Plantroom Layout revised, louvres sizes amended, Fire Shutters omitted.

project	Winter's Buildings, Manchester	**drawing title**	Proposed Plantroom at Level 04
client	The Winters Building Freehold Ltd	**drawing scale**	1:50 @ A1; 1:100 @ A3
job no.	0277	**drawing created**	June 2026
drawing no.	al(05)220	**drawing rev**	P02

PLANNING

bridge architects

This design and drawing is the copyright of bridge architects ltd and may not be reproduced in any form without prior written consent. Issue of the drawing does not import any mail or implied copyright licence.