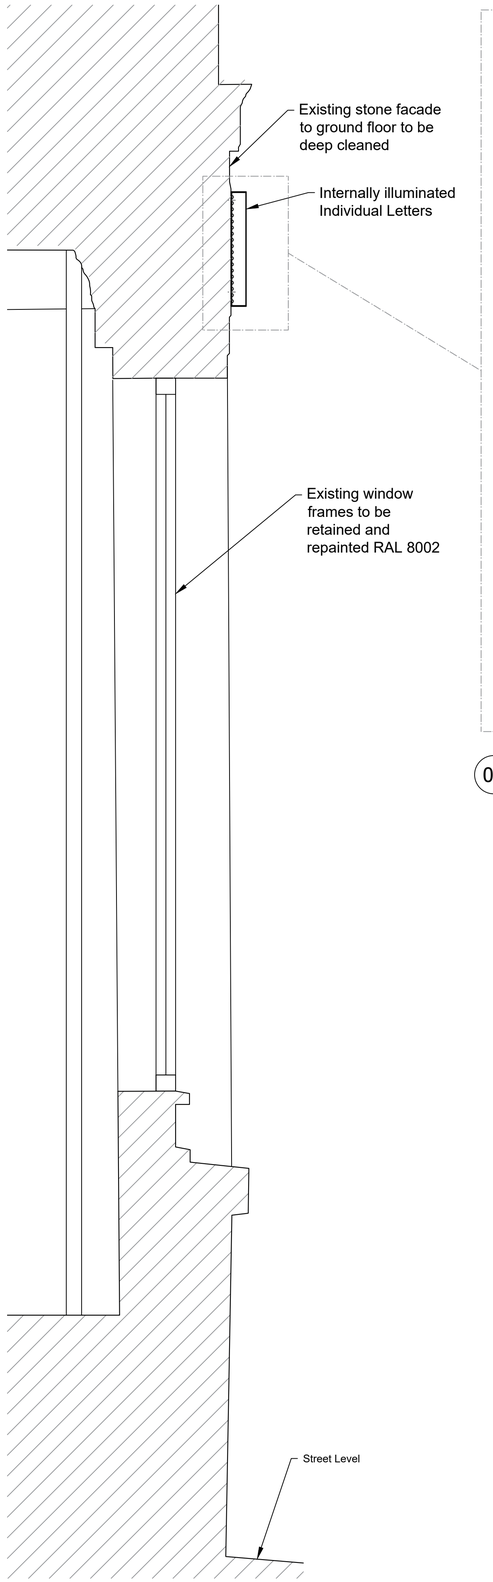
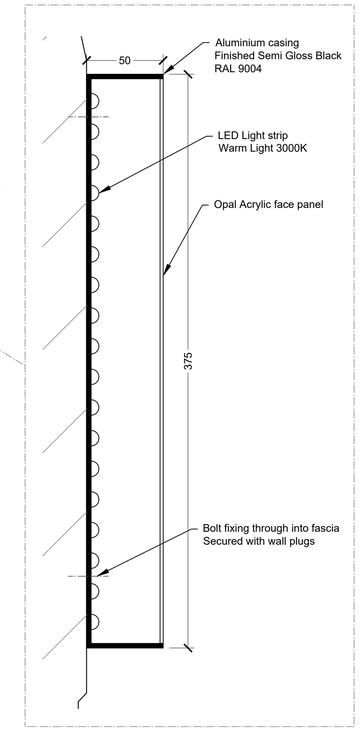




AA Section AA

Scale: 1:10@A1





01 Sign Detail

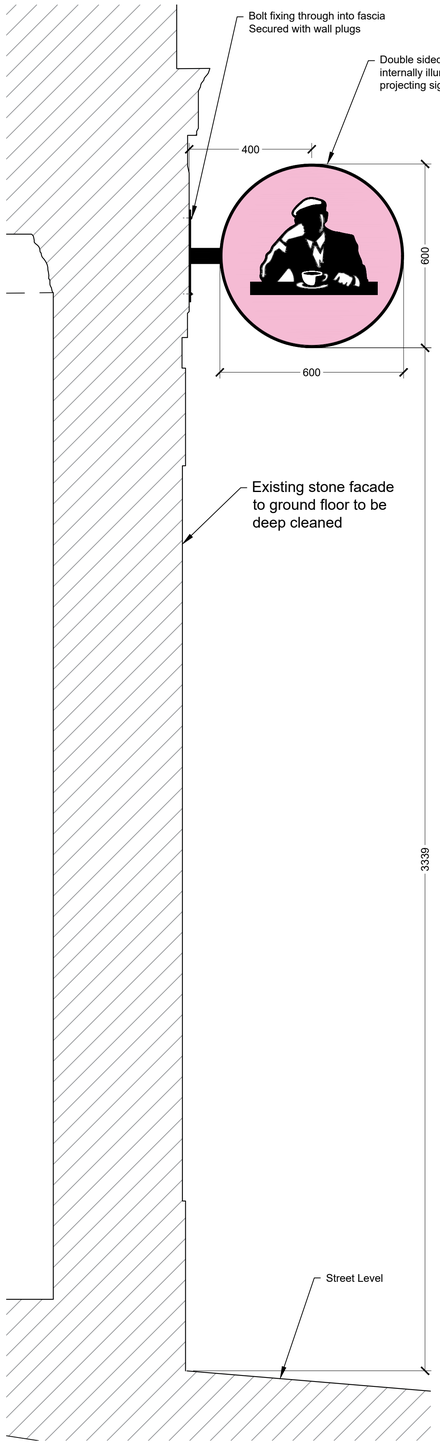Scale: 1:2@A1





BB Section BB

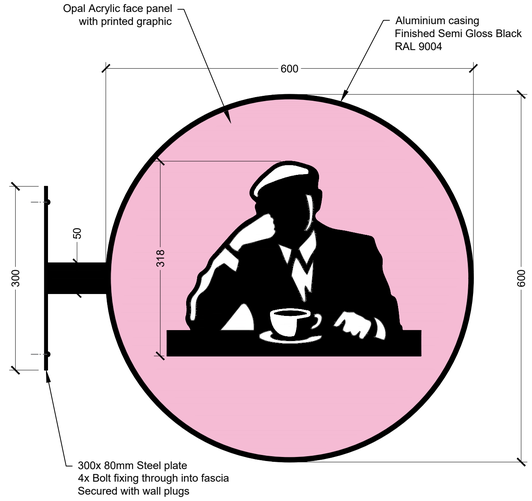
Scale: 1:10@A1





Side Elevation

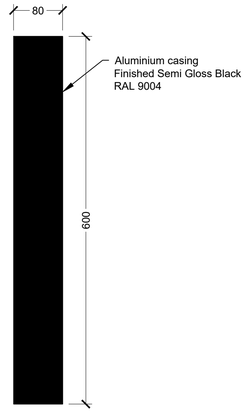


End Elevation

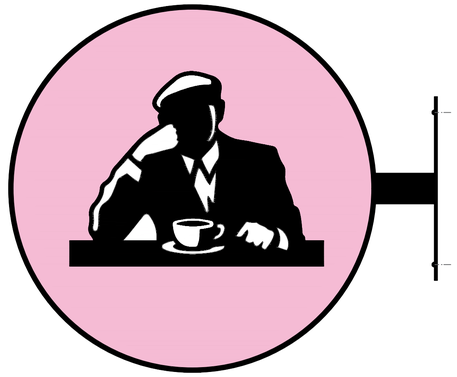

Side Elevation

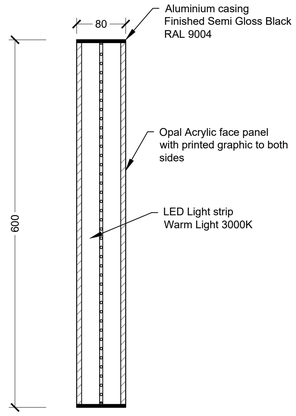


Section

| REVISION | DATE | DETAILS |
|---|---|---|

PROJECT

Unit 15 Oxford Place,
Oxford Road, Manchester

JOE & THE JUICE

FLOOR

External

DRAWING TITLE

External Sections AA & BB
Sign Details

| SCALE | PAPER SIZE |
|---|---|
| 1:50 | A1 |
| DRAWING NUMBER | REVISION |
| 7147-12.3 | C |
| DRAWN BY | DATE |
| SE | 23.06.26 |

STATUS

L1

designtime
adt@adesigntime.com
www.designtime.uk.com
2-Work, 7 Cutter Mill
Tinyard North WF1 5FY