


12 Charles Street Elevation

Scale: 1:30@A1



12 Oxford Road Elevation

Scale: 1:30@A1

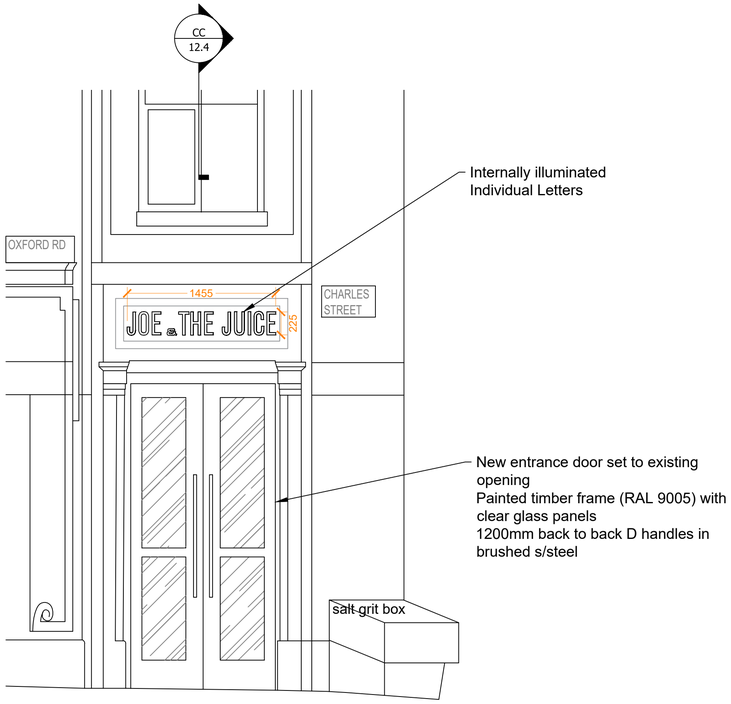

12 Corner Elevation

Scale: 1:30@A1

REVISION	DATE	DETAILS

PROJECT

Unit 15 Oxford Place,
Oxford Road, Manchester

JOE & THE JUICE

FLOOR

External

DRAWING TITLE

External Elevations

SCALE	PAPER SIZE
1:50	A1
DRAWING NUMBER	REVISION
7147-12.1	C
DRAWN BY	DATE
SE	23.06.26

STATUS

L1

designtime
adt@adesigntime.com
www.designtime.uk.com
2-Work, 7 Cutler Mill
Tileyard North WF1 5FY