

LOCATION

DESCRIPTION	REF
7 POLICE ST (SITE)	

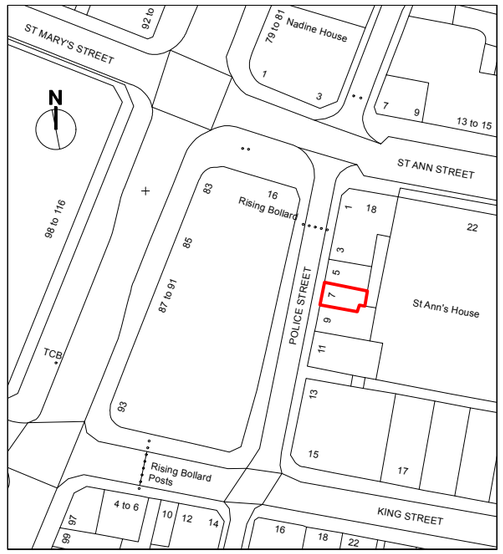

1 LOCATION PLAN
Scale: 1:1250

0 5 10 15 20 m

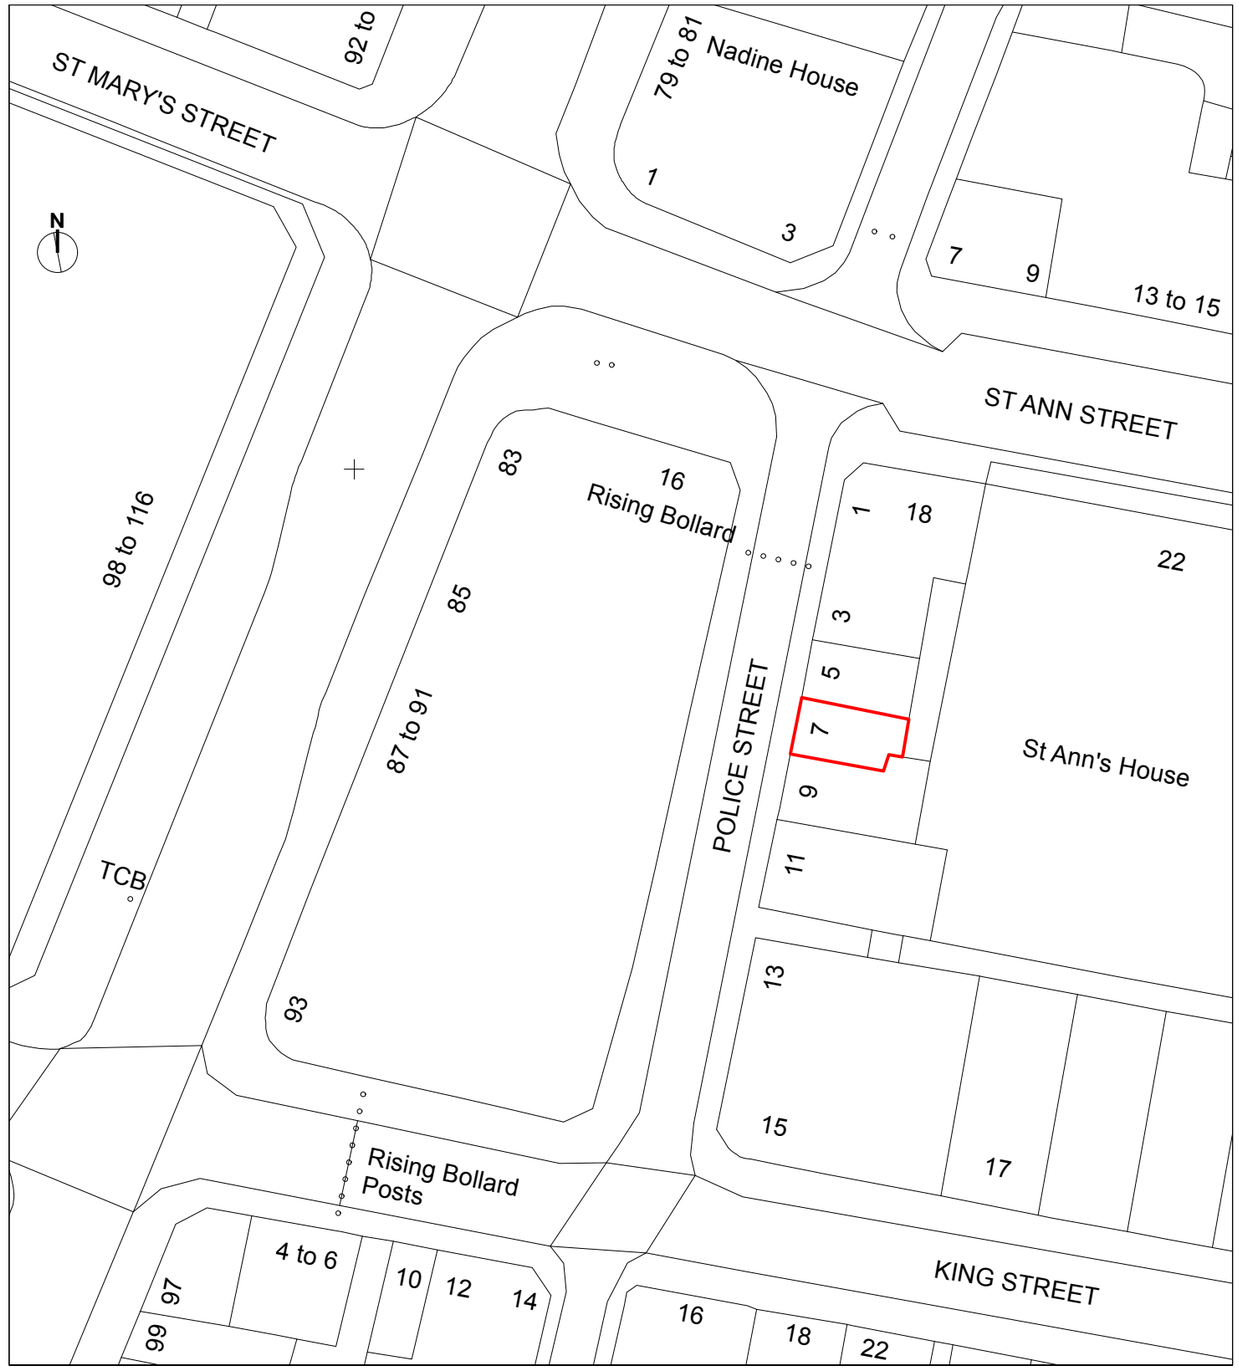

2 BLOCK PLAN
Scale: 1:500

0 5 10 15 20 25 30 m

GENERAL NOTES:
THIS WORK IS THE INTELLECTUAL PROPERTY OF YOUTH AND MAY NOT BE REPRODUCED, COPIED OR REPLICATED, IN ANY FORM, WITHOUT THE WRITTEN PERMISSION, OR CONSENT.
ALL DIMENSIONS ARE INDICATIVE AND TO BE VERIFIED ON SITE BY THE SELECTED CONTRACTOR - YOUTH CANNOT BE HELD LIABLE FOR ANY INACCURACIES.
SPECIFIED MATERIALS AND EQUIPMENT, ARE TO BE INSTALLED TO MANUFACTURERS REQUIREMENTS. PRIOR TO ANY INSTALLATION, THE CONTRACTOR IS REQUIRED TO LIAISE WITH THE MANUFACTURER, ON RECOMMENDED CONSTRUCTION METHODS.
CONTRACTORS TO PROVIDE DRAWINGS FOR SIGN OFF.
DRAWINGS TO BE READ IN CONJUNCTION WITH YOUTH ASSOCIATED SCHEDULES OR REFERENCES.

WWW.YOUTH.STUDIO
+44 (0) 161 7060 467
51 HILTON STREET, MANCHESTER, M1 2EF

NO.	DATE	ISSUE NOTES
P01	15/07/2026	PLANNING

YOUTH

PROJECT ID.	CLIENT.	DRAWN BY	DRAWING TITLE.
335	NIVORA	JW	SITE LOCATION
PROJECT TITLE.	**ARCHITECT / PROJECT MANAGER**	**APPROVED BY.**	**ISSUE.**
NIVORA		OC	P01
		SCALE.	**DRAWING NO.**
	DATE DRAWN.		
	15/07/2026	VARIES@A3	335-YOU-XX-00-DR-I-0001