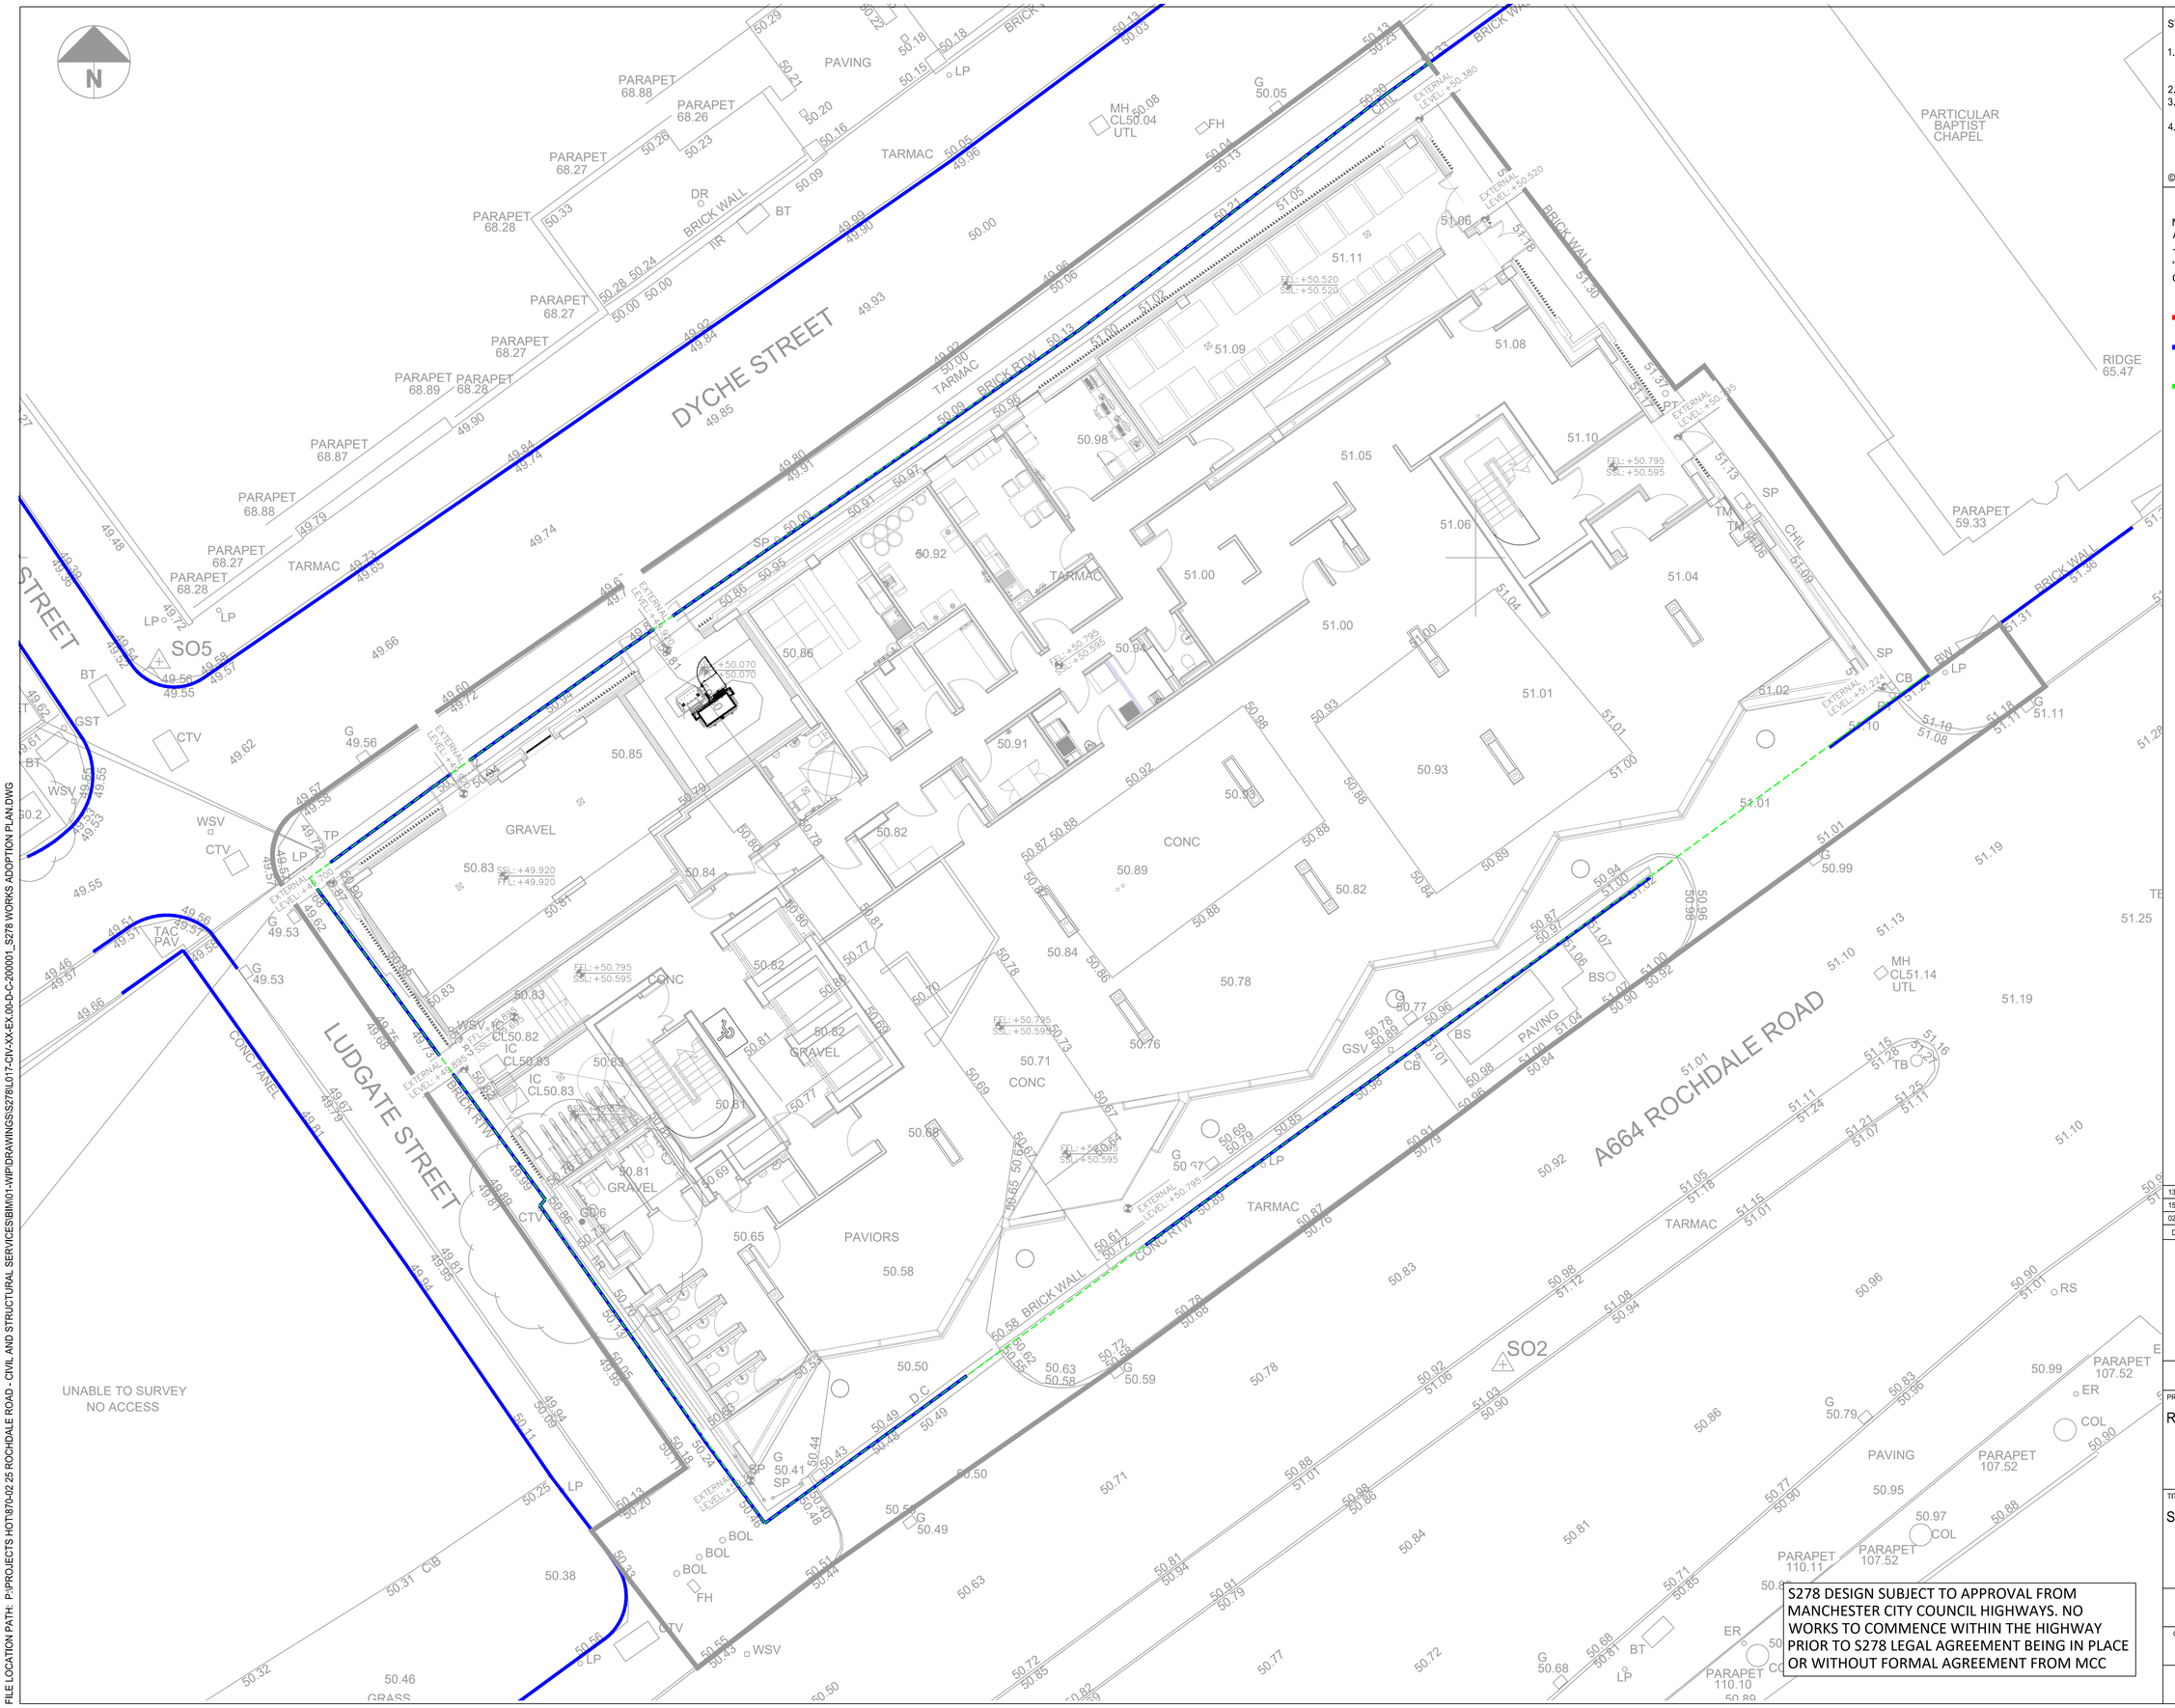


STANDARD NOTES

1. THIS DRAWING IS TO BE READ IN CONJUNCTION WITH ALL RELEVANT ARCHITECT'S AND ENGINEER'S DRAWINGS AND THE SPECIFICATIONS.
2. THIS DRAWING SHOULD NOT BE SCALED.
3. ALL DIMENSIONS ARE TO BE VERIFIED BY THE CONTRACTOR ON SITE.
4. ALL DISCREPANCIES SHOULD BE REPORTED TO C.A./E.A. PRIOR TO THE COMMENCEMENT OF WORKS.

© CIVIC ENGINEERS LIMITED

MASTERPLAN RECEIVED NOVEMBER 2024 FROM ALISON PIKE

TOPOGRAPHICAL SURVEY DATA TAKEN FROM "20A019" RECEIVED IN JANUARY 2020 FROM SURVEY OPERATIONS

PROPOSED PLANNING BOUNDARY

ADOPTION BOUNDARY

LINE OF DELINEATION USING METAL STUDS. SPACING OF STUDS TO BE 5m c/c, MCC TO CONFIRM

DATE	REV	DESCRIPTION	DRAWN	CHKD
13.06.25	P03	METAL STUDS ADDED	NL	CK
15.03.24	P02	UPDATED DRAWING NUMBER	NL	CER
02.09.22	P01	ISSUED FOR APPROVAL	CW	NH

CIVIC ENGINEERS

civicengineers.com

PROJECT

ROCHDALE ROAD

TITLE

S278 WORK ADOPTION PLAN

S278 DESIGN SUBJECT TO APPROVAL FROM MANCHESTER CITY COUNCIL HIGHWAYS. NO WORKS TO COMMENCE WITHIN THE HIGHWAY PRIOR TO S278 LEGAL AGREEMENT BEING IN PLACE OR WITHOUT FORMAL AGREEMENT FROM MCC

DRAWING STATUS				STATUS CODE
FOR APPROVAL				S3
CE PROJECT No.	SCALE @ A1	DATE CREATED	DRAWN	CHECKED
870-02	1:100	AUG 22	CW	NH
DRAWING No.				REV
L017-CIV-XX-EX.00-D-C-200001				P03

FILE LOCATION PATH: P:\PROJECTS HOT\870-02 25 ROCHDALE ROAD - CIVIL AND STRUCTURAL SERVICES\BIM\01-WIP\DRAWINGS\S278\L017-CIV-XX-EX.00-D-C-200001_S278 WORKS ADOPTION PLAN.DWG