



Proposed Elevation A

Scale 1:100

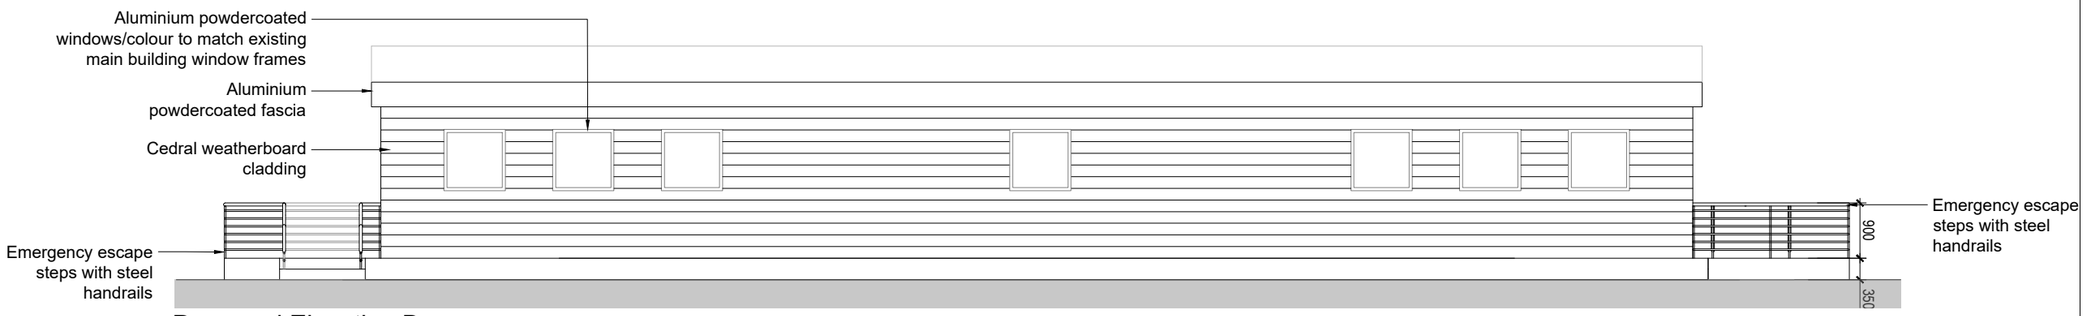


Proposed Elevation B

Scale 1:100

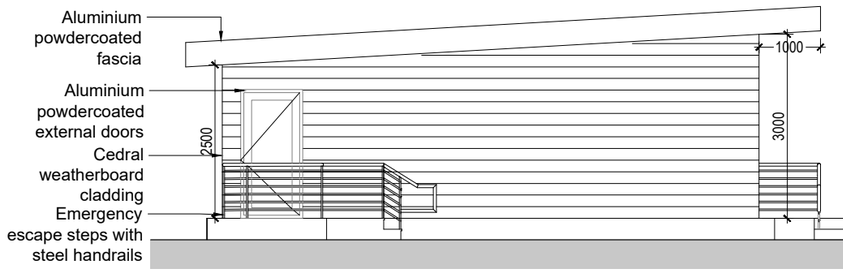

Proposed Elevation C

Scale 1:100

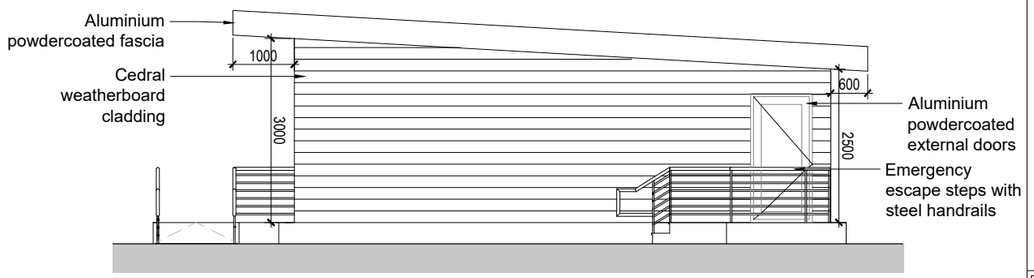

Proposed Elevation D


Scale 1:100

B Elevation

C Elevation

D Elevation

Elevation A

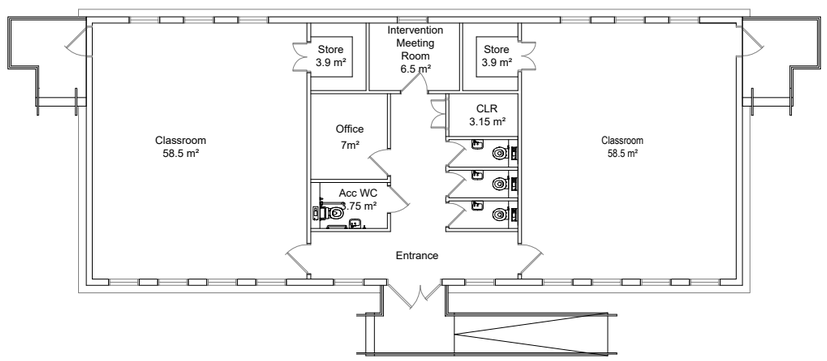

Key plan

Scale :1/200

0 0.51m 2m 5m

1:100

Notes

Rev	Description	Date	Dr by	App by
original by: AB		date created: 27.07.26		approved by: MS

AHR Building Consultancy Ltd
5th Floor
55 Princess Street
Manchester
M2 4EW
United Kingdom

T +44(0)161 8287900
E manchester@ahr.co.uk
www.ahr.co.uk

client
Corpus Christi Multi Academy Trust

project
St Paul's Catholic High School
Replace Modular Classroom - 50-18A

drawing
Proposed Elevations

project number	rev	scale
2025.00004.008		1:100 @A3
drawing number: SPHS-AHR-00-DR-A-08400		issue status: Planning

This drawing is to be read in conjunction with all related drawings. All dimensions must be checked and verified on site before commencing any work or producing shop drawings. The originator should be notified immediately of any discrepancy.
This drawing is copyright and remains the property of AHR.