
FILE LOCATION PATH: P:\PROJECTS HOT\870-02 25 ROCHDALE ROAD - CIVIL AND STRUCTURAL SERVICES\BIM\01-WIP\DRAWINGS\S278\L017-CIV-91-EX.00-D-C-200004_S278 WORKS SITE CLEARANCE PLAN.DWG

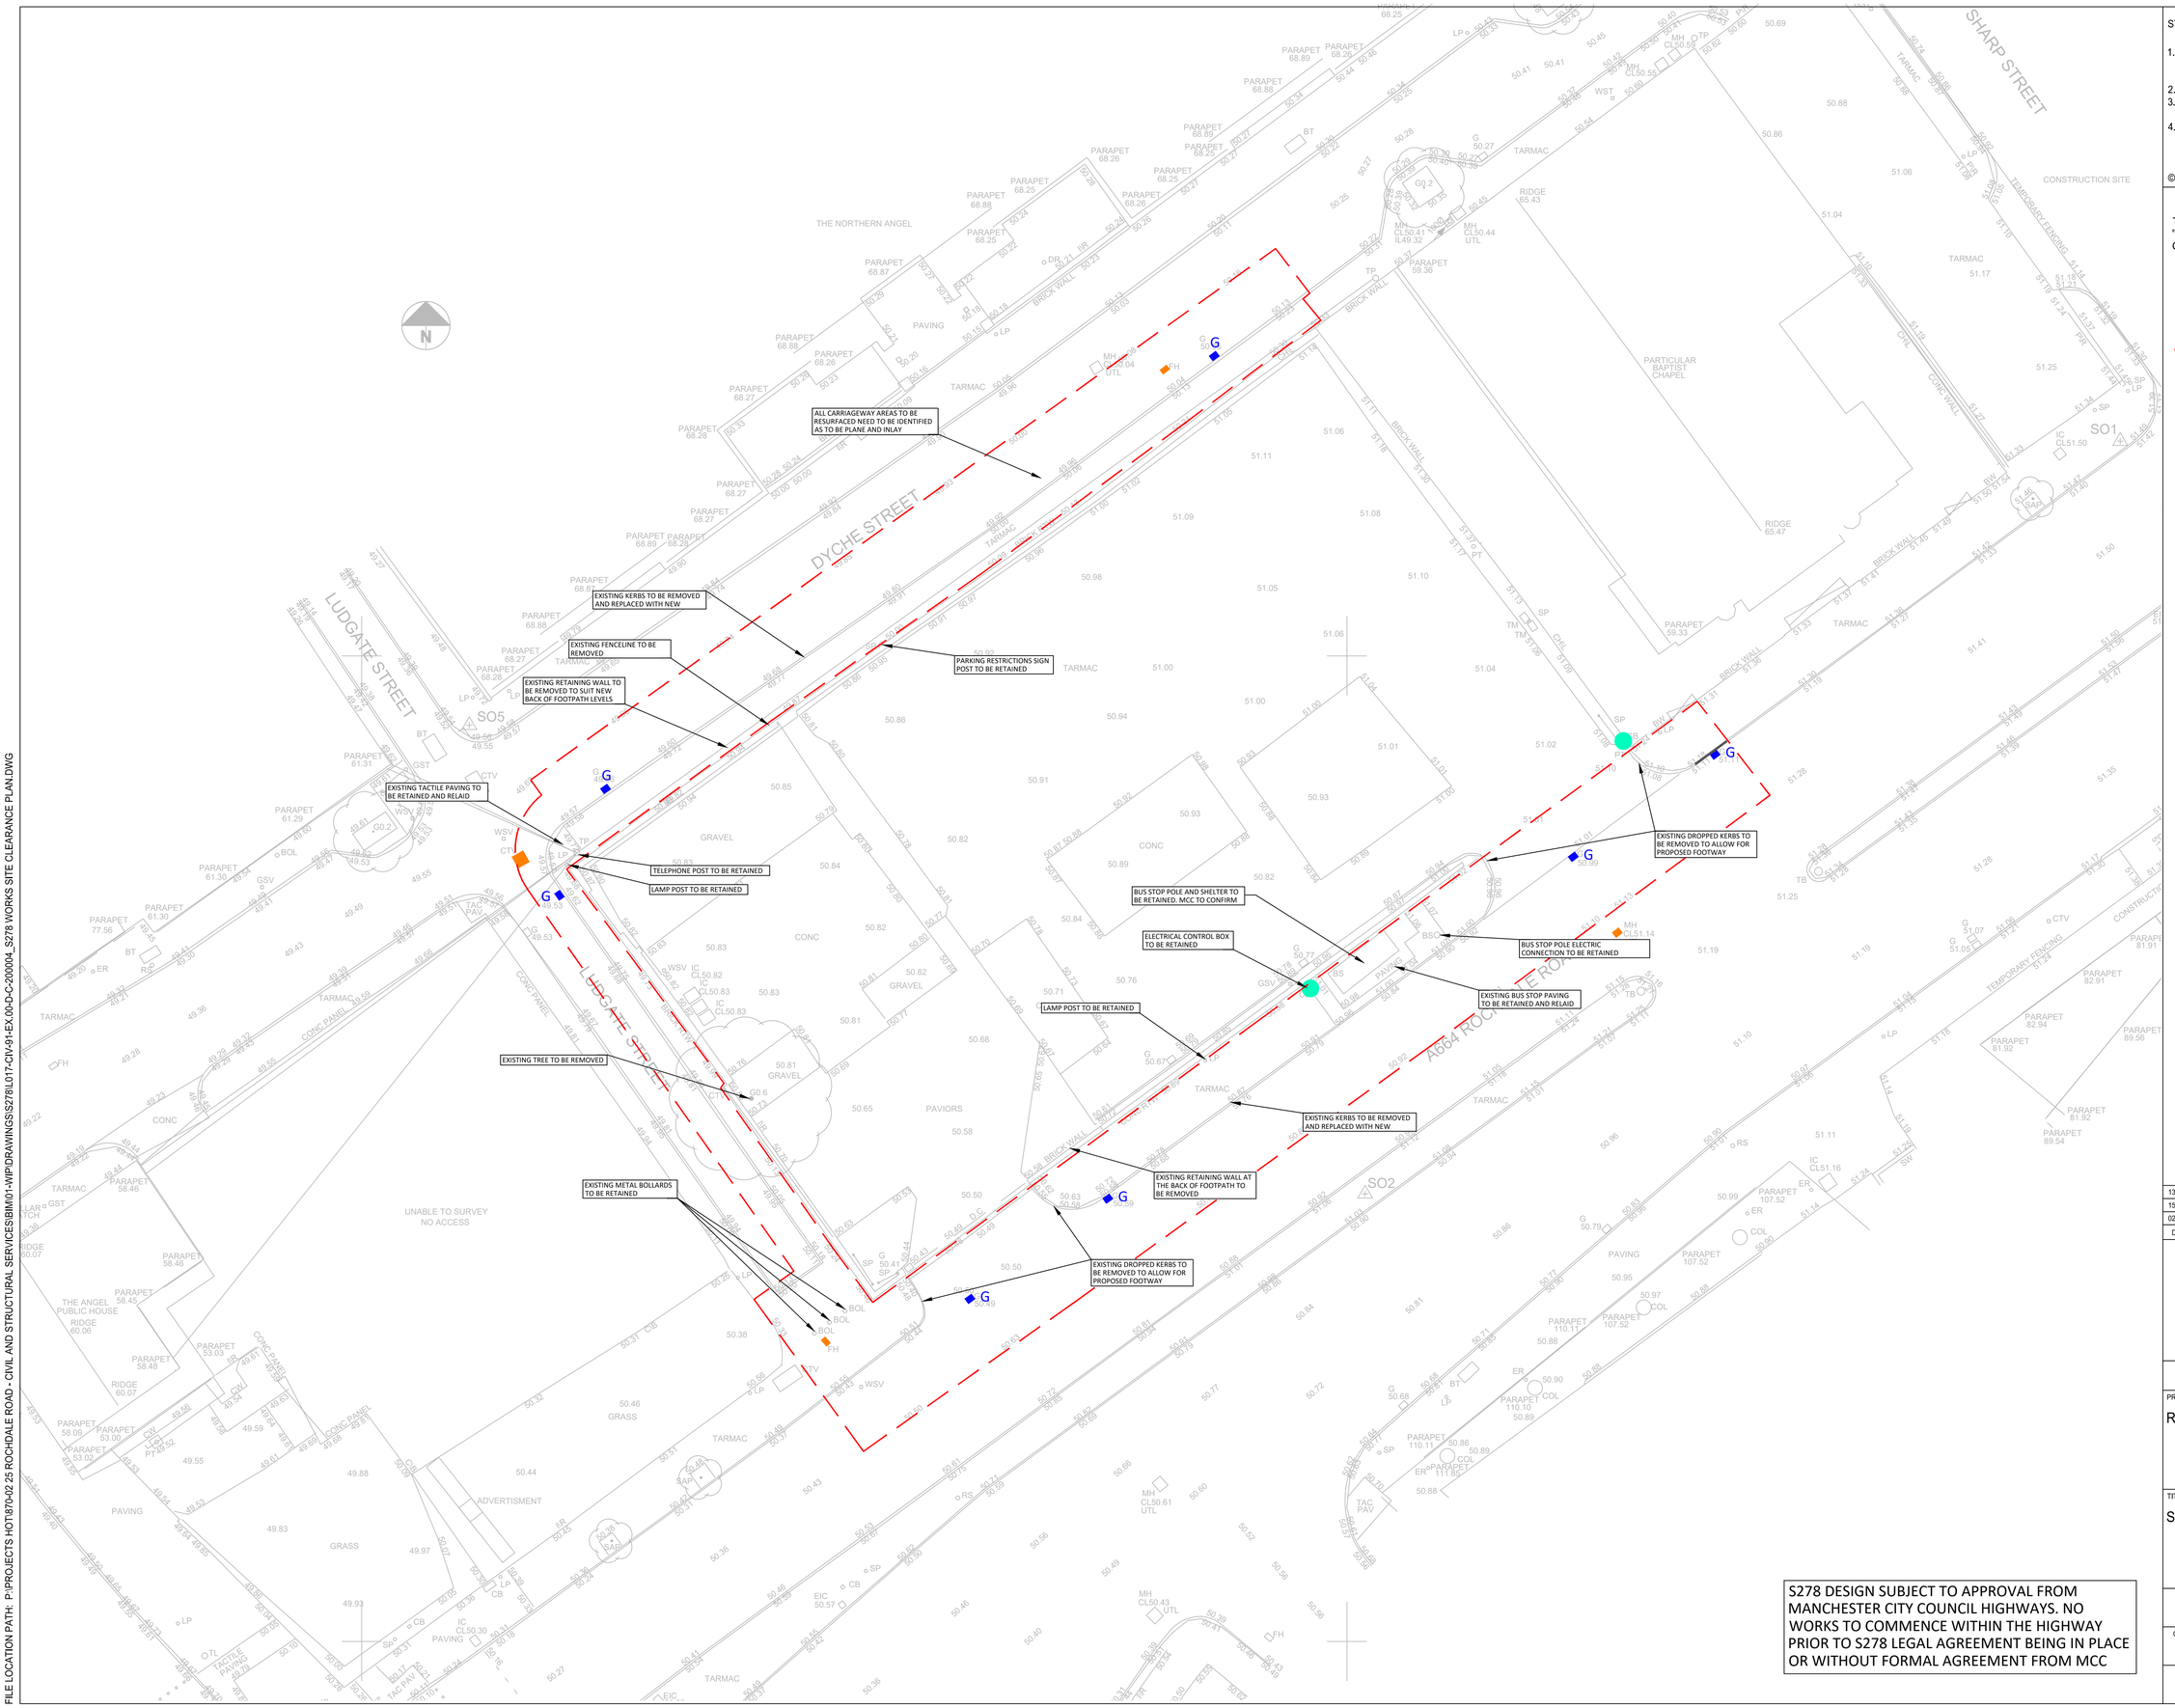

STANDARD NOTES

1. THIS DRAWING IS TO BE READ IN CONJUNCTION WITH ALL RELEVANT ARCHITECT'S AND ENGINEER'S DRAWINGS AND THE SPECIFICATIONS.
2. THIS DRAWING SHOULD NOT BE SCALED.
3. ALL DIMENSIONS ARE TO BE VERIFIED BY THE CONTRACTOR ON SITE.
4. ALL DISCREPANCIES SHOULD BE REPORTED TO C.A./E.A. PRIOR TO THE COMMENCEMENT OF WORKS.

© CIVIC ENGINEERS LIMITED

TOPOGRAPHICAL SURVEY DATA TAKEN FROM "20A019" RECEIVED IN JANUARY 2020 FROM SURVEY OPERATIONS

PROPOSED S278 BOUNDARY

EXISTING IC/MH/CATV/BT/FH/GV/ST COVER TO BE ADJUSTED TO NEW SURFACE LEVEL.

G EXISTING GULLY TO BE RETAINED

CB EXISTING CONTROL BOX - TRAFFORD HIGHWAYS TO CONFIRM IF THESE REQUIRE REMOVAL OR RETAINING

DATE	REV	DESCRIPTION	DRAWN	CHKD
13.06.25	P03	UPDATED SITE CLEARANCE	NL	CER
15.03.24	P02	UPDATED DRAWING NUMBER	NL	CER
02.09.22	P01	ISSUED FOR APPROVAL	CW	NH

CIVIC ENGINEERS

civicengineers.com

PROJECT

ROCHDALE ROAD

TITLE

S278 WORK SITE CLEARANCE

S278 DESIGN SUBJECT TO APPROVAL FROM MANCHESTER CITY COUNCIL HIGHWAYS. NO WORKS TO COMMENCE WITHIN THE HIGHWAY PRIOR TO S278 LEGAL AGREEMENT BEING IN PLACE OR WITHOUT FORMAL AGREEMENT FROM MCC

DRAWING STATUS	STATUS CODE
FOR APPROVAL	-

CE PROJECT No.	SCALE @ A1	DATE CREATED	DRAWN	CHECKED
870-02	1:150	AUD 22	CW	NH

DRAWING No.	REV
L017-CIV-91-EX.00-D-C-200004	P03