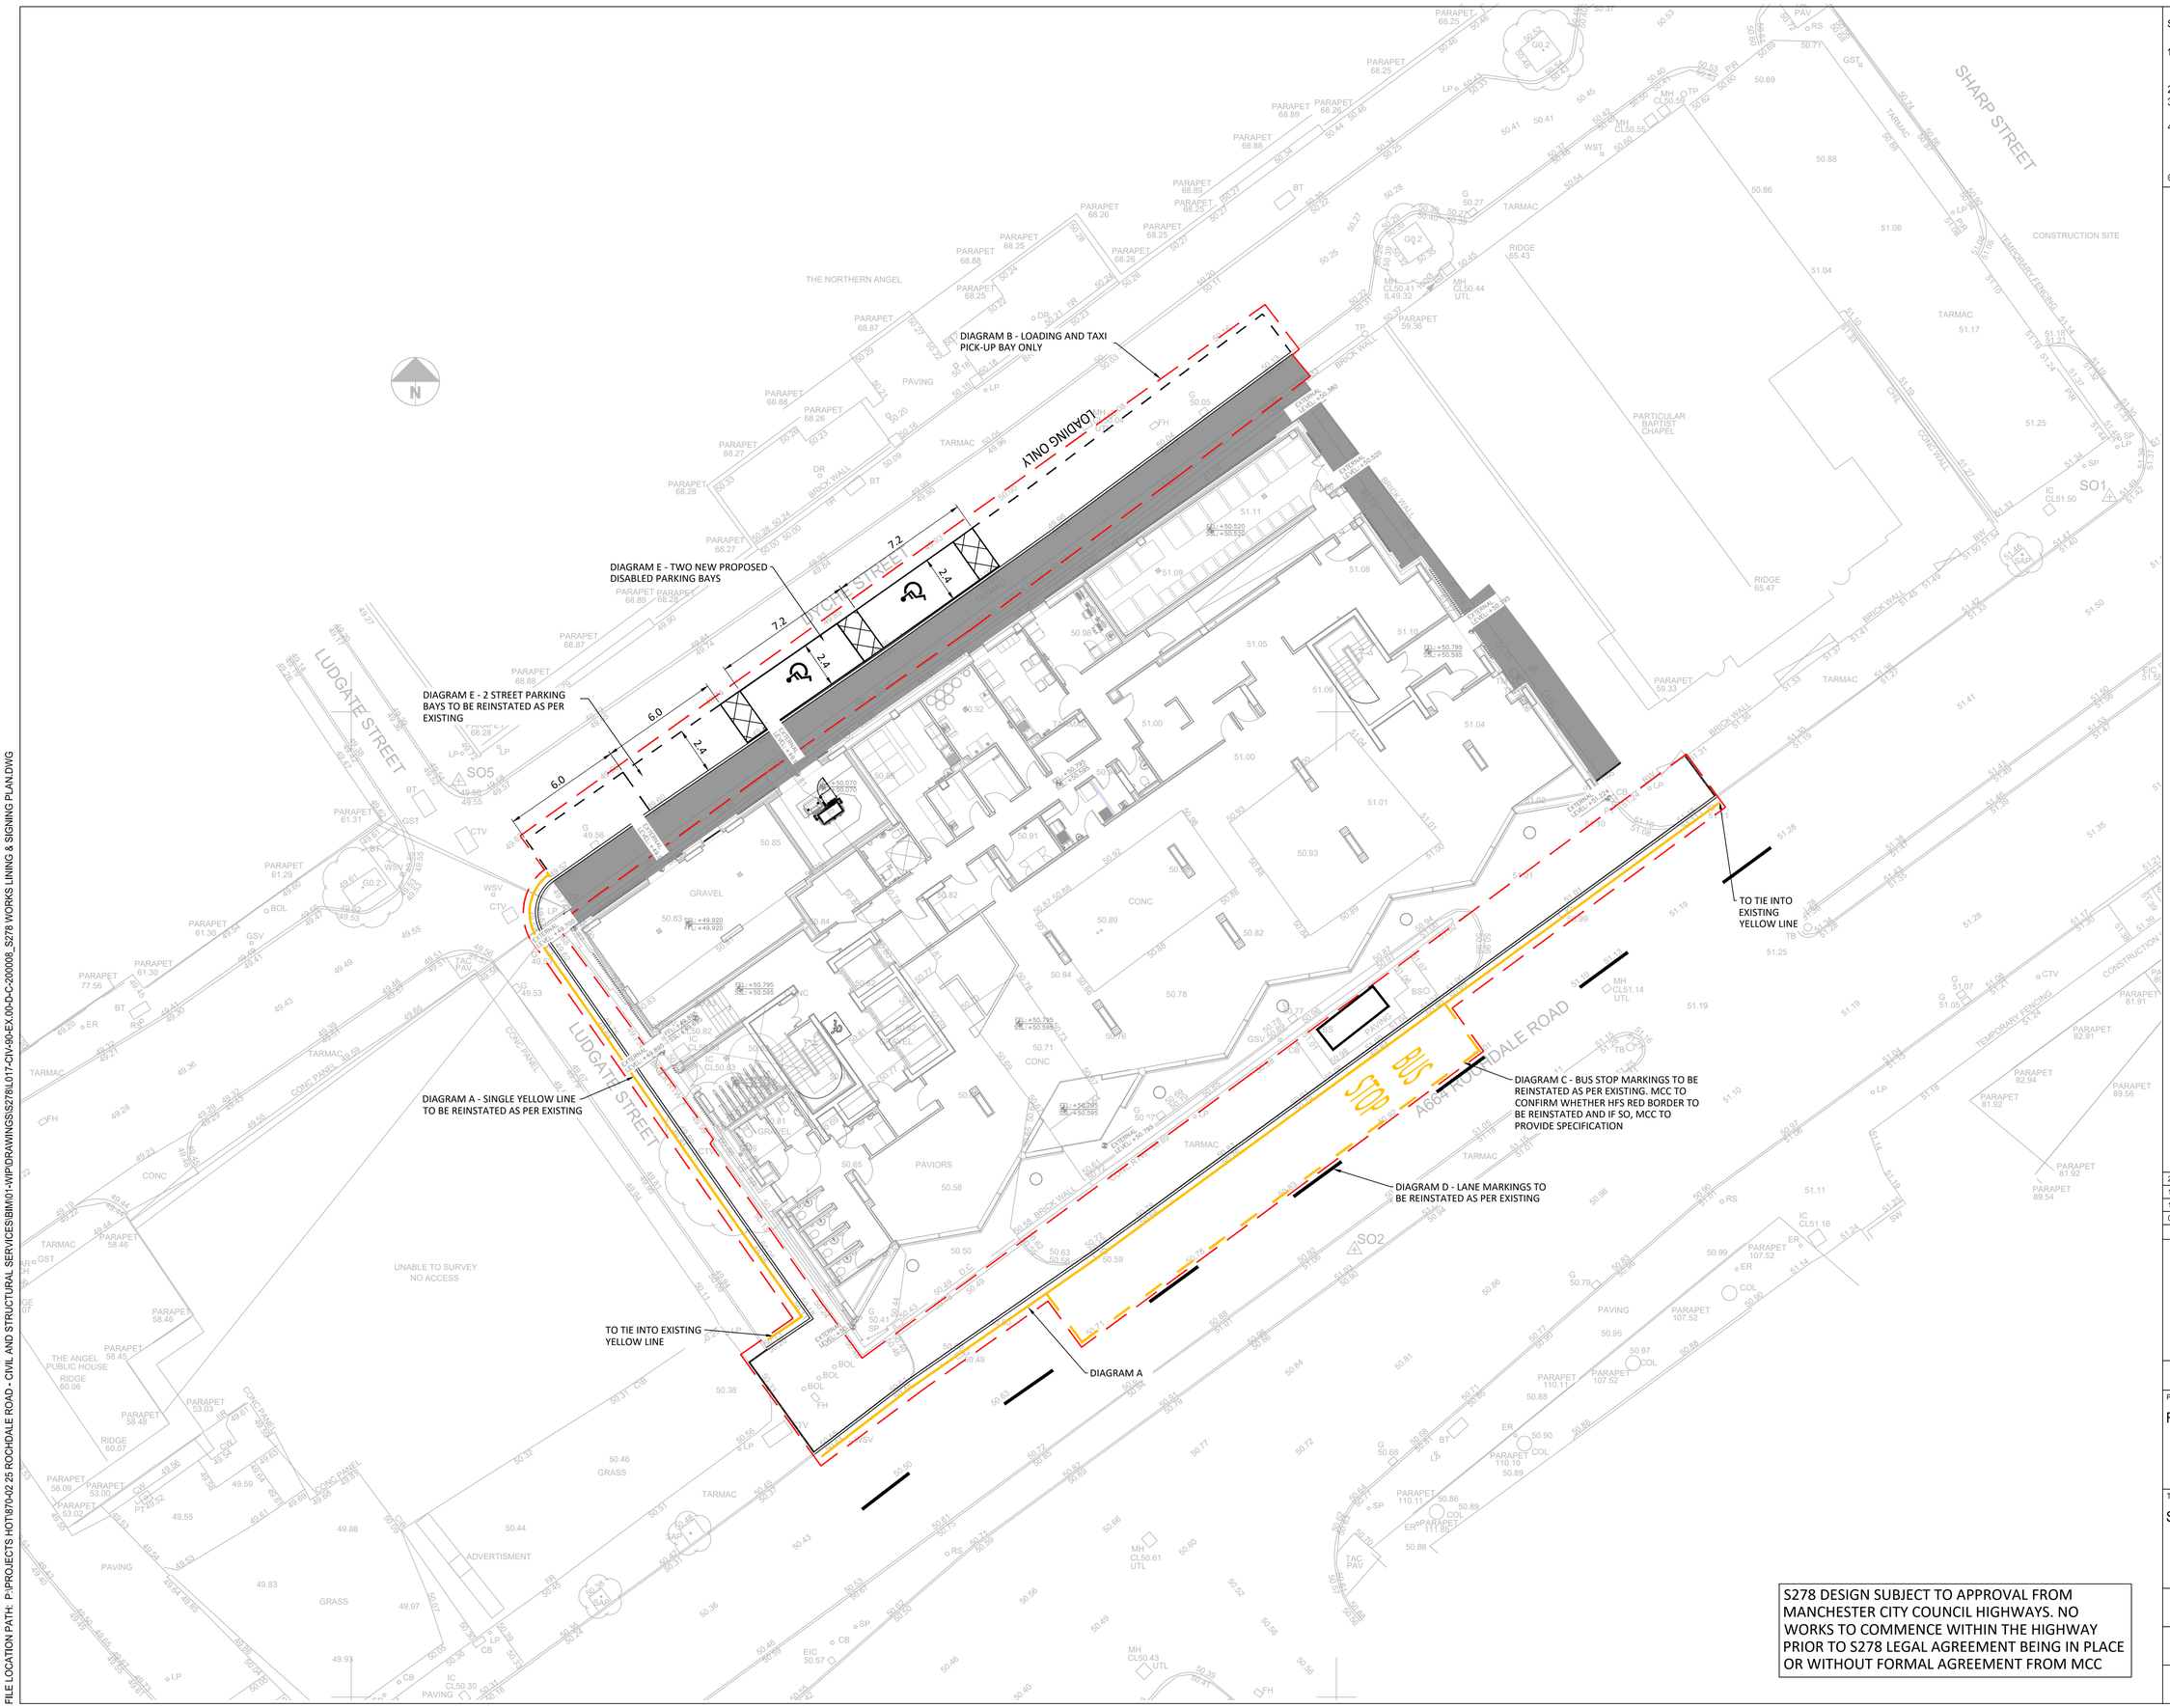


STANDARD NOTES

1. THIS DRAWING IS TO BE READ IN CONJUNCTION WITH ALL RELEVANT ARCHITECT'S AND ENGINEER'S DRAWINGS AND THE SPECIFICATIONS.
2. THIS DRAWING SHOULD NOT BE SCALED.
3. ALL DIMENSIONS ARE TO BE VERIFIED BY THE CONTRACTOR ON SITE.
4. ALL DISCREPANCIES SHOULD BE REPORTED TO C.A./E.A. PRIOR TO THE COMMENCEMENT OF WORKS.

© CIVIC ENGINEERS LIMITED

MASTERPLAN RECEIVED NOVEMBER 2024 FROM ALISON PIKE

TOPOGRAPHICAL SURVEY DATA TAKEN FROM "20A019" RECEIVED IN JANUARY 2020 FROM SURVEY OPERATIONS

A - 100mm THICK SINGLE YELLOW LINING

B - 50mm THICK, 400mm LENGTH, 400m GAP

C - 100mm THICK, 1000mm LENGTH, 1000m GAP

D - 150mm THICK, 3000mm LENGTH, 6000m GAP

E - 50mm THICK

DATE	REV	DESCRIPTION	DRAWN	CHKD
22.01.26	P04	ACCESSIBLE BAYS AMENDED	CD	CK
13.06.25	P03	DRAWING UPDATED	CD	CK
15.03.24	P02	UPDATED DRAWING NUMBER	NL	CER
02.09.22	P01	ISSUED FOR APPROVAL	CW	NH

CIVIC ENGINEERS

civicengineers.com

PROJECT

ROCHDALE ROAD

TITLE

S278 WORK LINING AND SIGNING PLAN

S278 DESIGN SUBJECT TO APPROVAL FROM MANCHESTER CITY COUNCIL HIGHWAYS. NO WORKS TO COMMENCE WITHIN THE HIGHWAY PRIOR TO S278 LEGAL AGREEMENT BEING IN PLACE OR WITHOUT FORMAL AGREEMENT FROM MCC

DRAWING STATUS				STATUS CODE
FOR APPROVAL				-
CE PROJECT No.	SCALE @ A1	DATE CREATED	DRAWN	CHECKED
870-02	1:150	AUD 22	CW	NH
DRAWING No.				REV
L017-CIV-90-EX.00-D-C-200008				P04

FILE LOCATION PATH: P:\PROJECTS HOT\870-02 25 ROCHDALE ROAD - CIVIL AND STRUCTURAL SERVICES\BIM\01-WIP\DRAWINGS\S278\L017-CIV-90-EX.00-D-C-200008_S278 WORKS