


COPYRIGHT OF ATELIER MB LTD
DO NOT SCALE FROM THIS DRAWING
DIMENSIONS TO BE CHECKED ON SITE

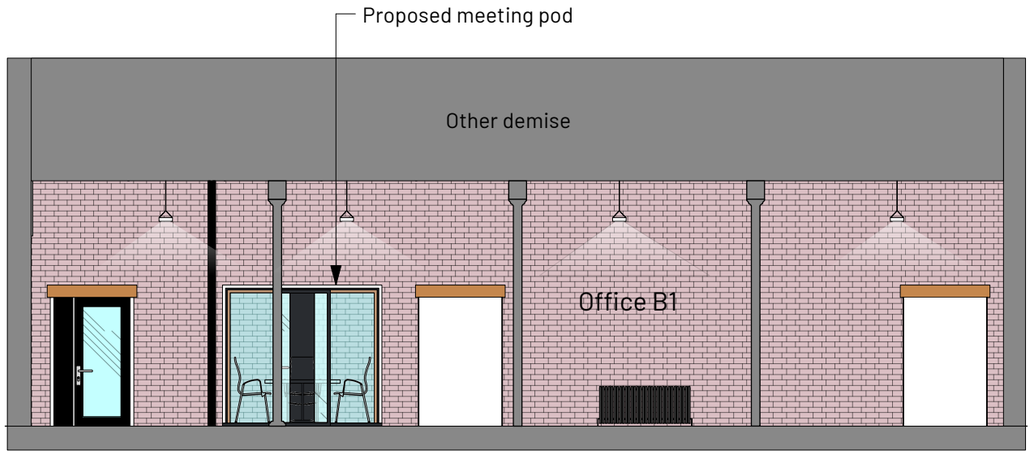


2 Section AA
Scale: 1:100

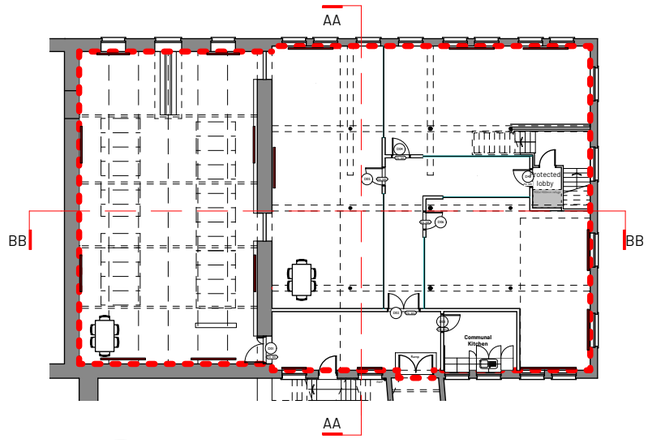

1 key Plan
Scale: 1:300

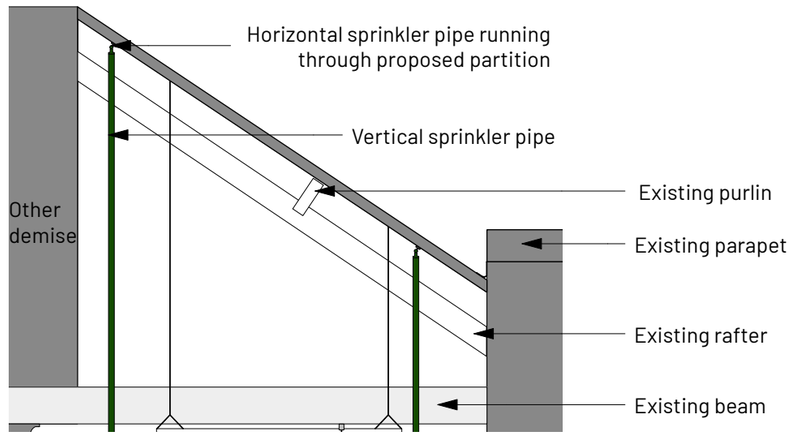

4 Localised Section BB
Scale: 1:50

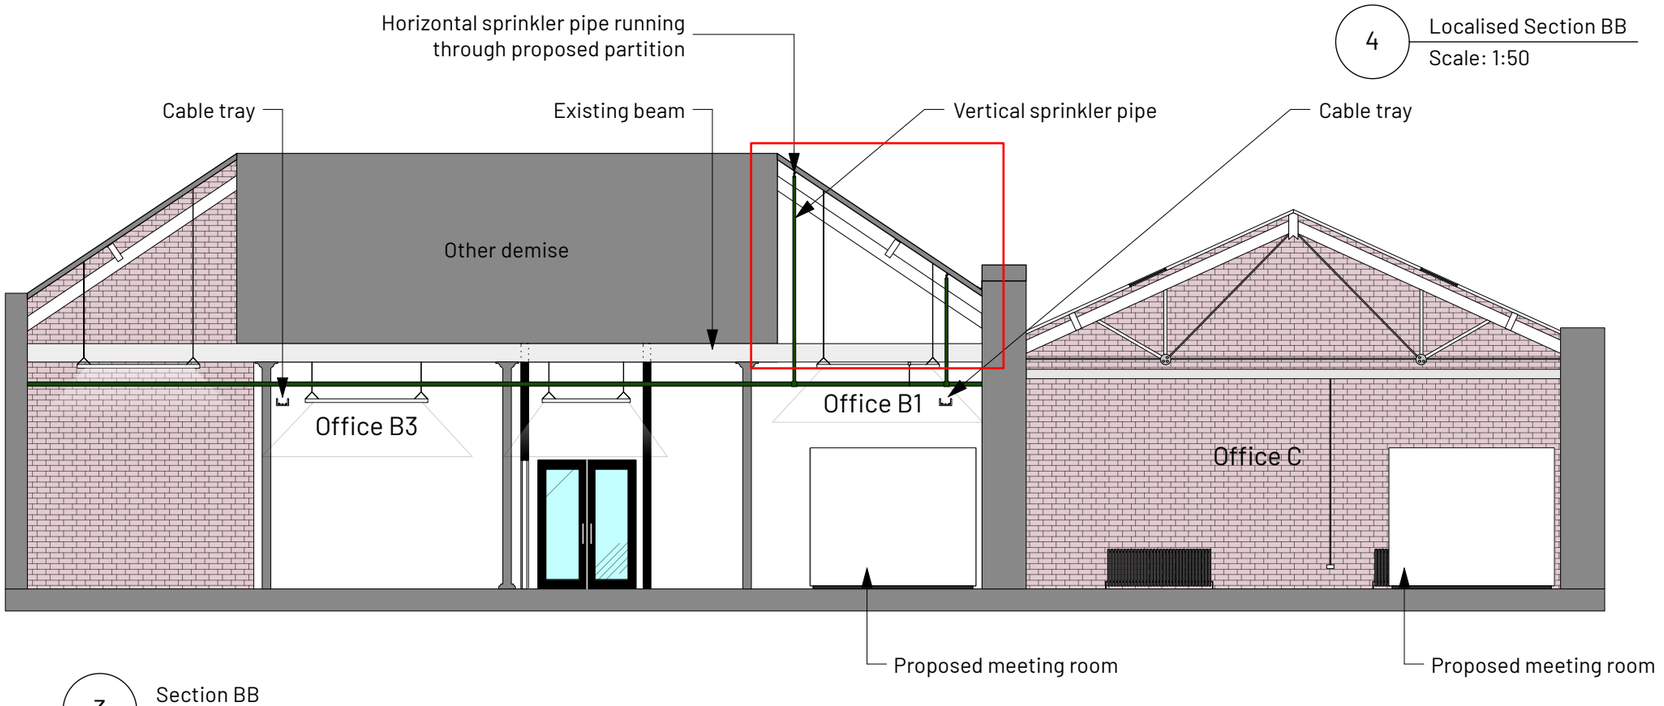

3 Section BB
Scale: 1:100

REV	NOTE	DRN	CHK
C 21/07/2026	Section updated following planners comments	GS	AB
B 27/04/2026	Sections updated	GS	AB
A 07/04/2026	Sections updated	GS	AB

Chatham Office

Proposed Section AA & BB

PROJECT REF.	2104
DRWG NO.	P(300)
REVISION	C
SCALE	1:100 @ A3
DATE 1st	Dec 25
DRAWN	GS

SK sketch E existing P proposed T tender C construction FI final issue

+44 161 236 0051
ARCHITECT@ATELIERMB.CO.UK
ATELIER.MB