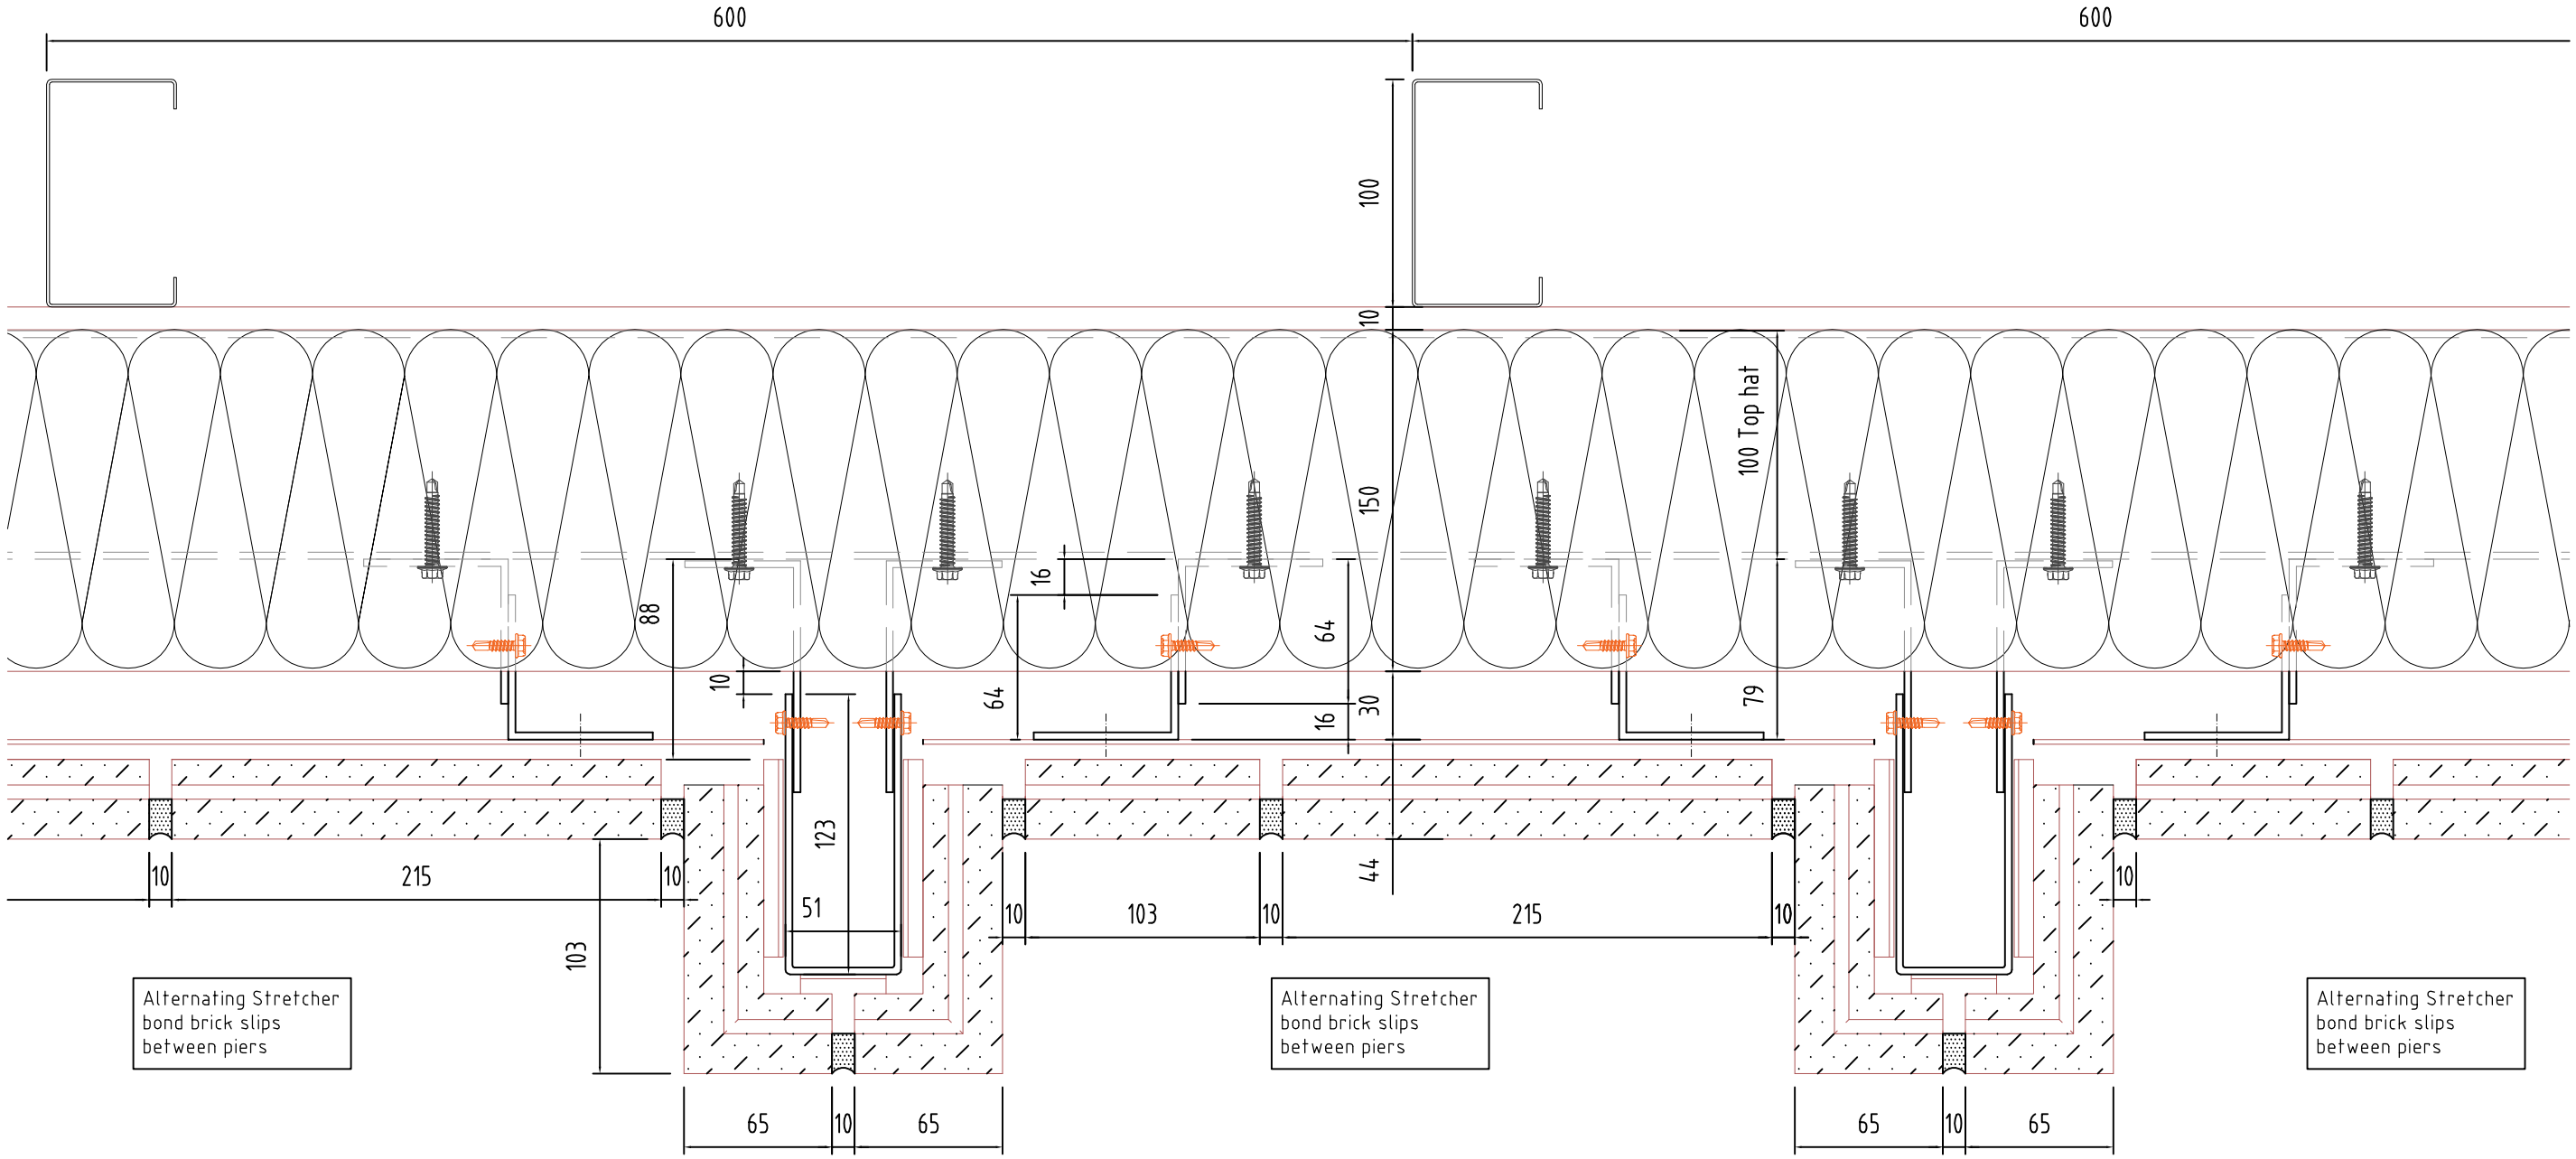


Proposed Plan On Brick Slip Setout

Topside
Topside
Daimler Drive
Cowpen Lane Industrial Estate
Billingham
Tees Valley
TS23 4JD
Tel: (01642) 566611

REV	DATE	DESCRIPTION OF REVISION	DRN	CHK

DO NOT SCALE FROM THIS DRAWING

Copyright
The details shown on this drawing are confidential and the exclusive property of Topside. No use, copy or disclosure of this drawing may be made without written permission. It is to be returned to Topside upon request

CLIENT	TMT Contracting Group
CONTRACT TITLE	OPG Manchester
DRAWING TITLE	Brick Slip Proposal - Plan

DRN BY	SAP	SCALE	NTS
STATUS	Preliminary		
DATE	24/06/26	DRAWING No	C2045-SK-BR-01
REV	P1		