


COPYRIGHT OF ATELIER MB LTD
DO NOT SCALE FROM THIS DRAWING
DIMENSIONS TO BE CHECKED ON SITE

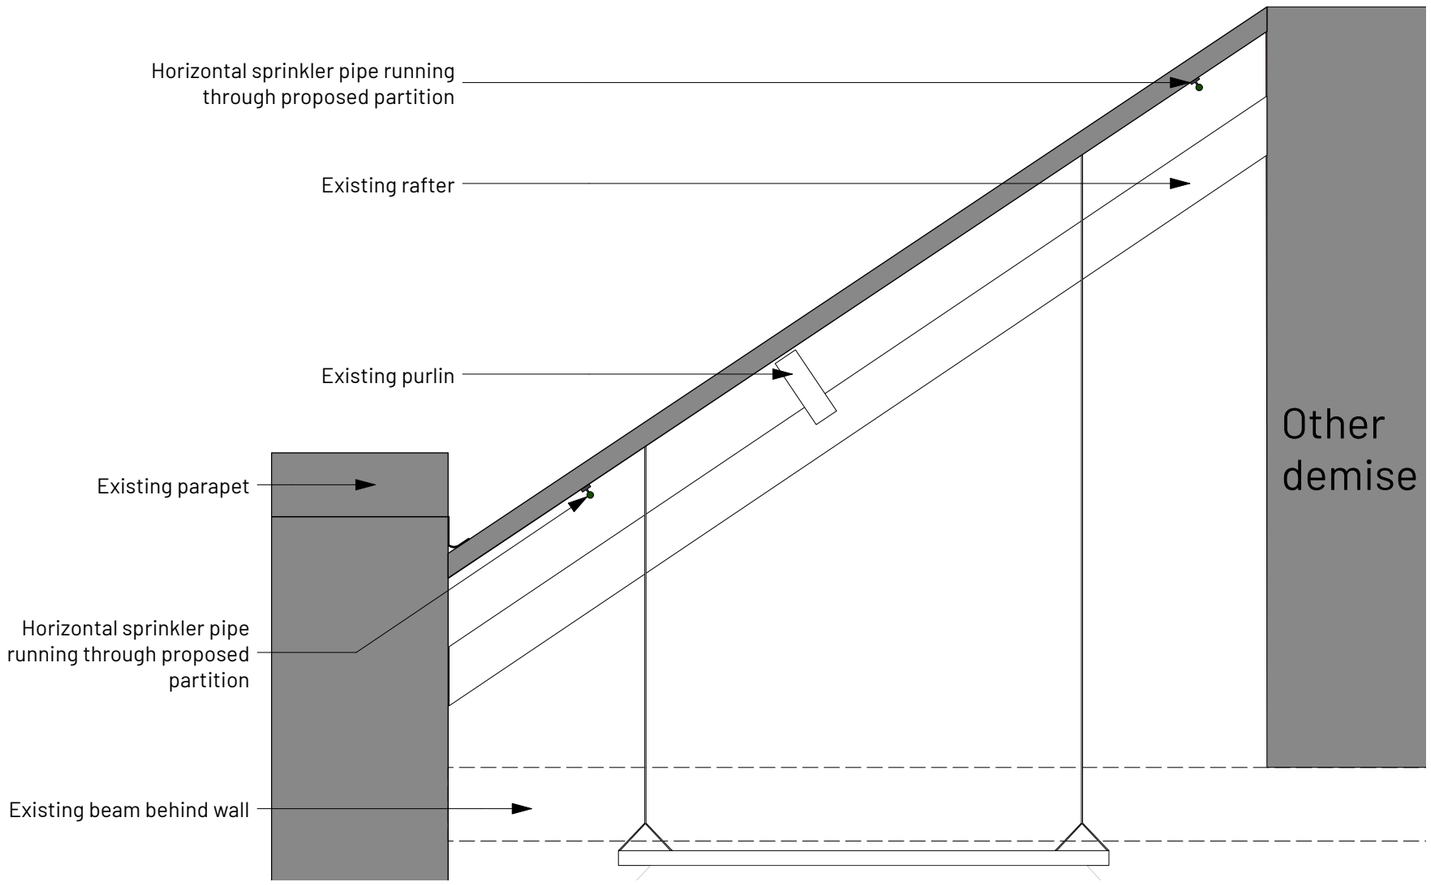

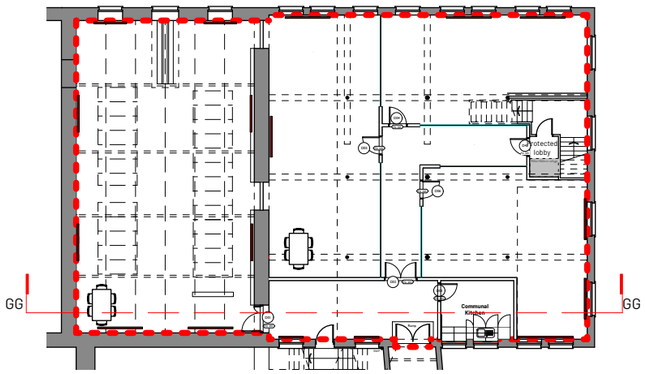

1 key Plan
Scale: 1:300

3 Localised Section GG
Scale: 1:25

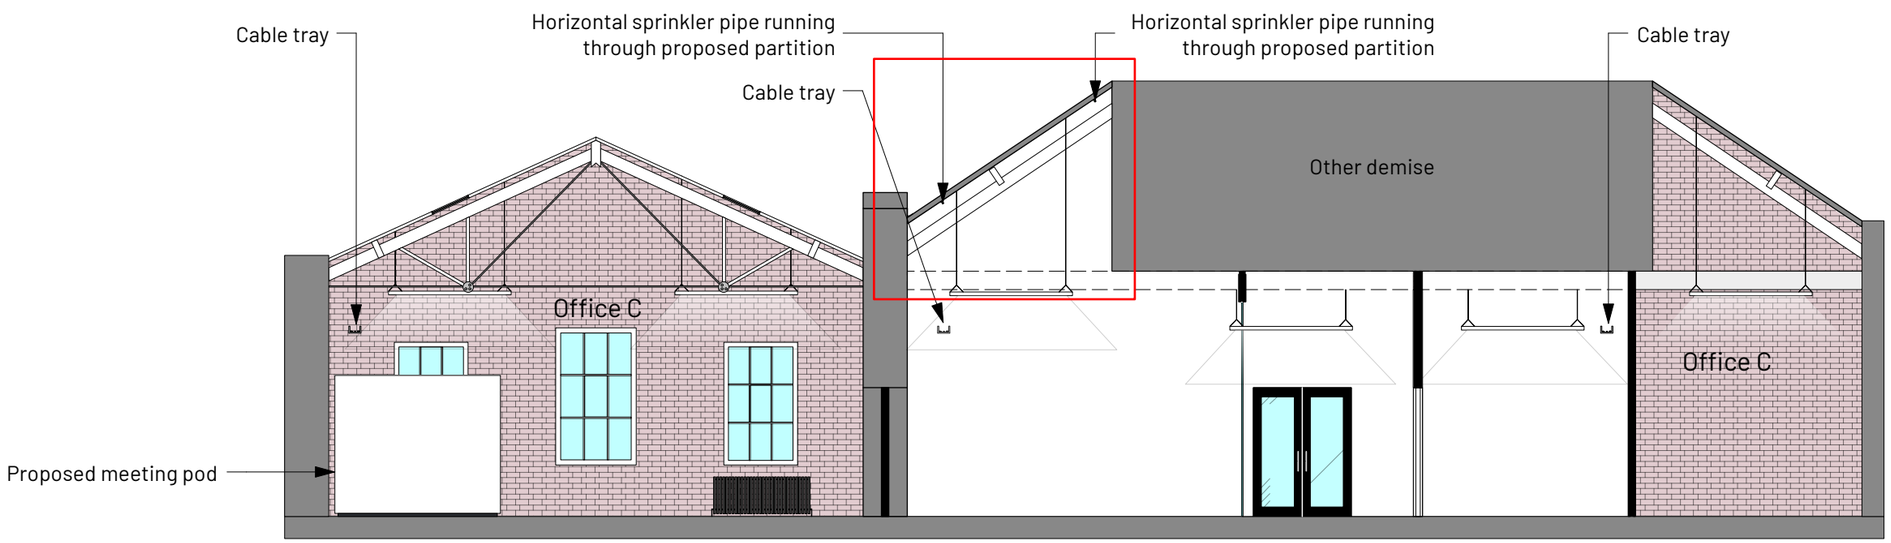

2 Section GG
Scale: 1:100

REV	NOTE	DRN	CHK
B 21/07/2026	Section updated following planners comments	GS	AB
A 28/04/2026	Section updated	GS	AB

Chatham Office

Proposed Section GG

PROJECT REF.	2104
DRWG NO.	P(340)
REVISION	B
SCALE	1:100 @ A3
DATE 1st	Dec 25
DRAWN	GS

SK sketch E existing P proposed T tender C construction FI final issue

+44 161 236 0051
ARCHITECT@ATELIERMB.CO.UK
ATELIER.MB