

COPYRIGHT OF ATELIER MB LTD
DO NOT SCALE FROM THIS DRAWING
DIMENSIONS TO BE CHECKED ON SITE

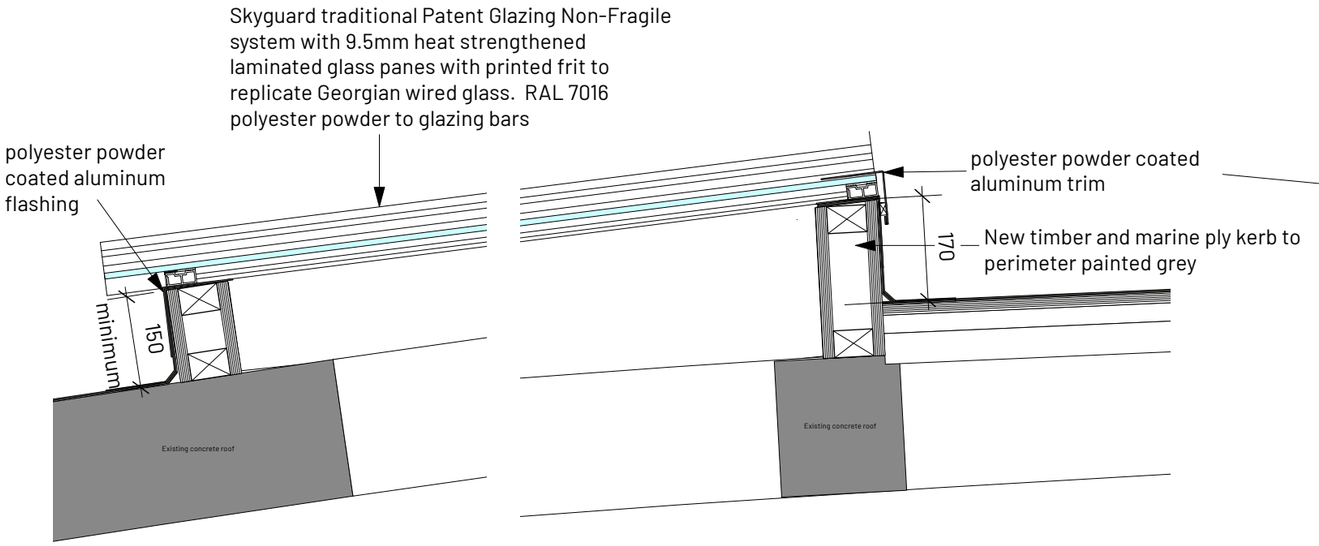


2 **Detail Section AA**
Scale: 1:10

3 **Detail Section BB**
Scale: 1:10

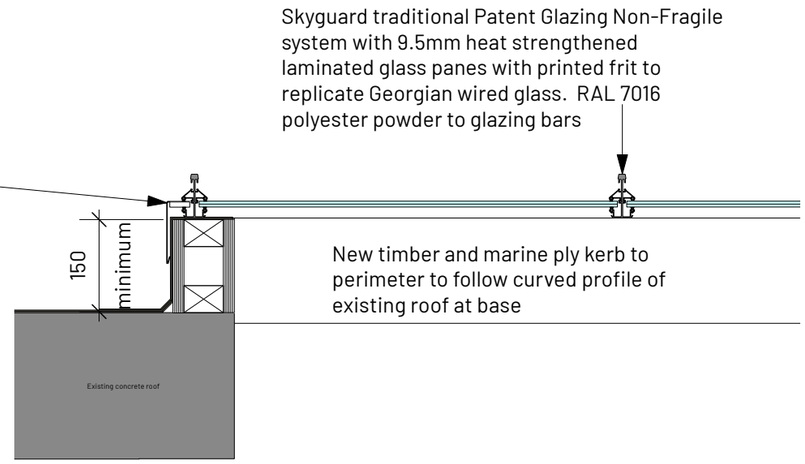

4 **Detail Section CC**
Scale: 1:10

0.00 0.10 0.20 0.30 0.40 0.50 m

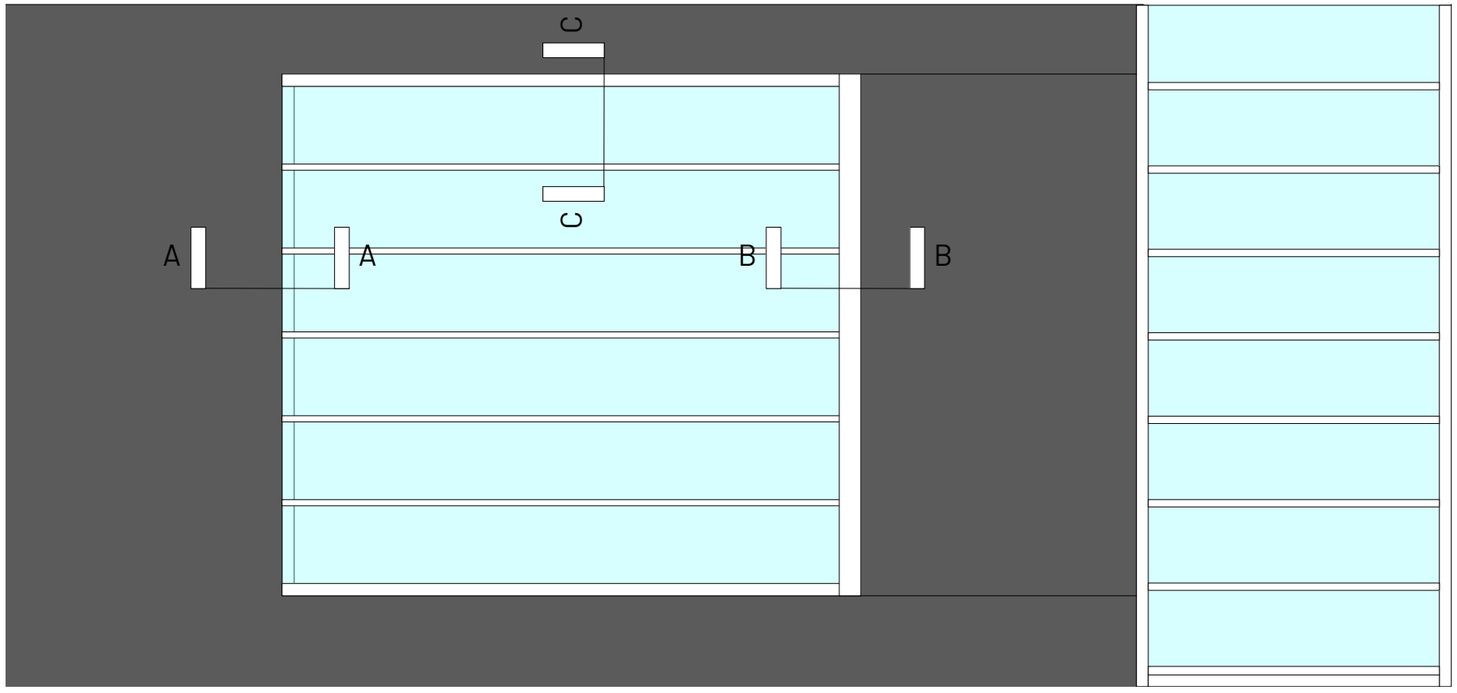

1 **Replacement. Rooflight Plan**
Scale: 1:50

REV	NOTE	DRN	CHK
B 22/06/2026	Details revised	GS	AB
A 10/06/2026	Rooflight specification revised	PL	

Wythenshawe Bus Garage

Repairs

Replacement Rooflight Details 1

PROJECT REF.	2096
DRWG NO.	T(401)
REVISION	B
SCALE	1:10 @ A3
DATE 1st	March 26
DRAWN	PL

SK sketch E existing P proposed T tender C construction FI final issue

+44 161 236 0051
ARCHITECT@ATELIERMB.CO.UK
ATELIER.MB