

COPYRIGHT OF ATELIER MB LTD
DO NOT SCALE FROM THIS DRAWING
DIMENSIONS TO BE CHECKED ON SITE

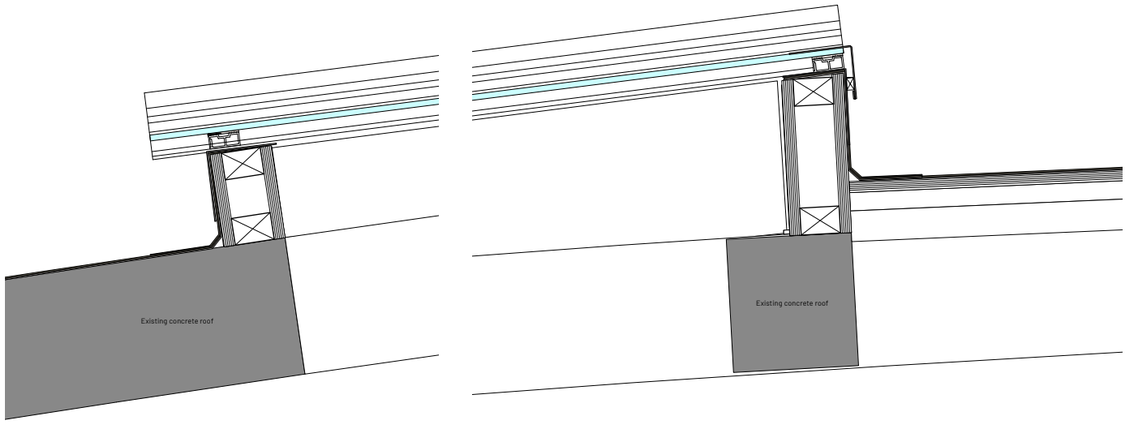


2 Detail Section AA
Scale: 1:10

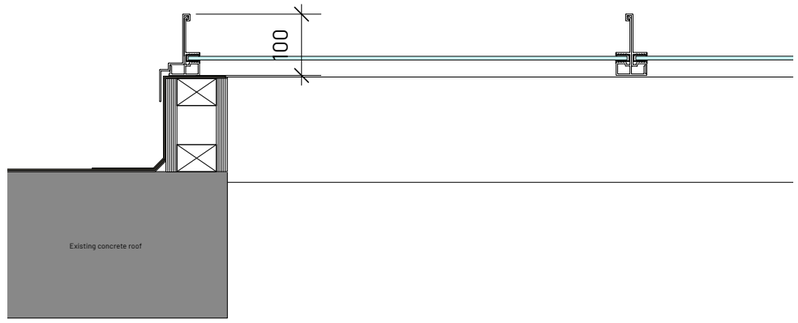

3 Detail Section BB
Scale: 1:10

4 Detail Section CC
Scale: 1:10

0.00 0.10 0.20 0.30 0.40 0.50 m

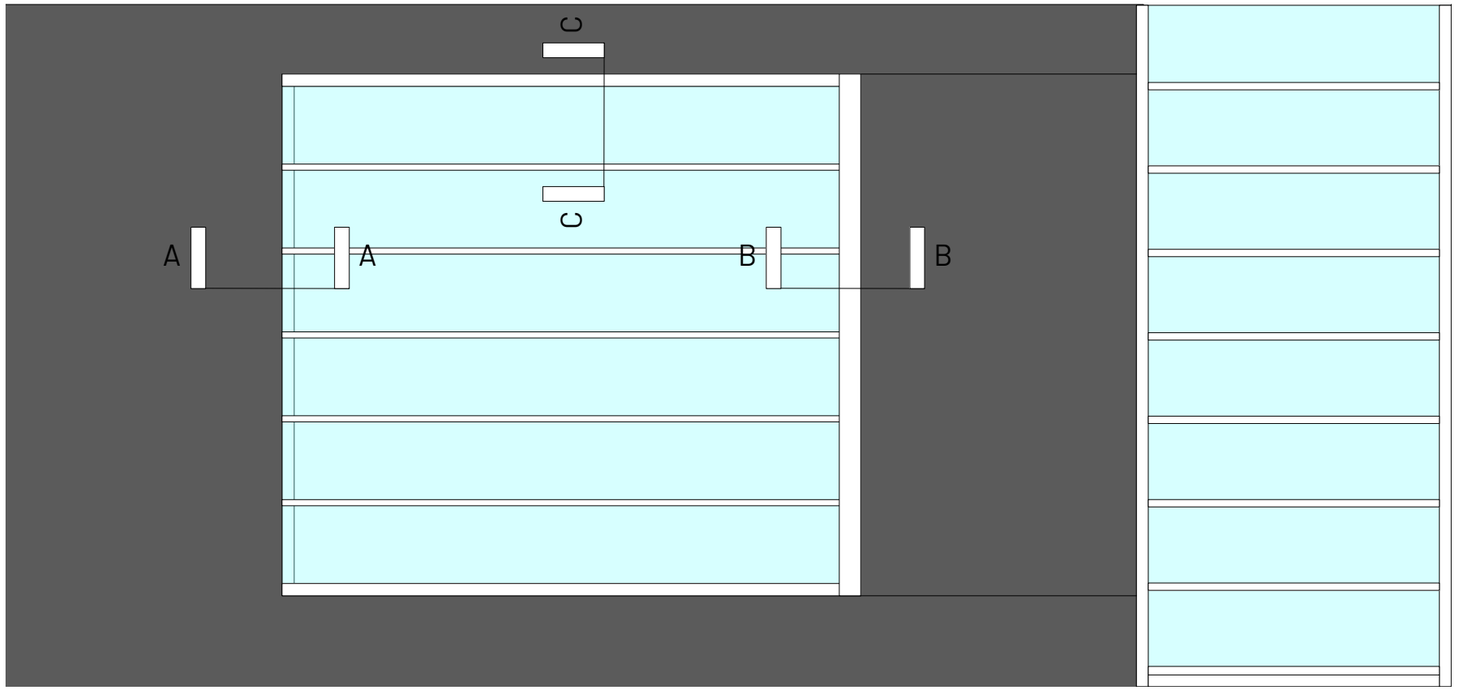

1 Rooflight Plan
Scale: 1:50

REV	NOTE	DRN	CHK

Wythenshawe Bus Garage

Repairs

Existing Rooflight Details 1

PROJECT REF.	2096
DRWG NO.	E(401)
REVISION	
SCALE	1:10 @ A3
DATE 1st	June 26
DRAWN	GS

SK sketch E existing P proposed T tender C construction FI final issue

+44 161 236 0051
ARCHITECT@ATELIERMB.CO.UK

ATELIER.MB