
BESPOKE ROOF SAFETY LTD

BS 7883:2019

THIS DRAWING IS THE PROPERTY OF BESPOKE ROOF SAFETY LTD.

THIS DRAWING AND ANY OF ITS DETAILS/COMPONENTS ARE NOT TO BE DISTRIBUTED WITHOUT PRIOR CONSENT OF BESPOKE ROOF SAFETY LTD.

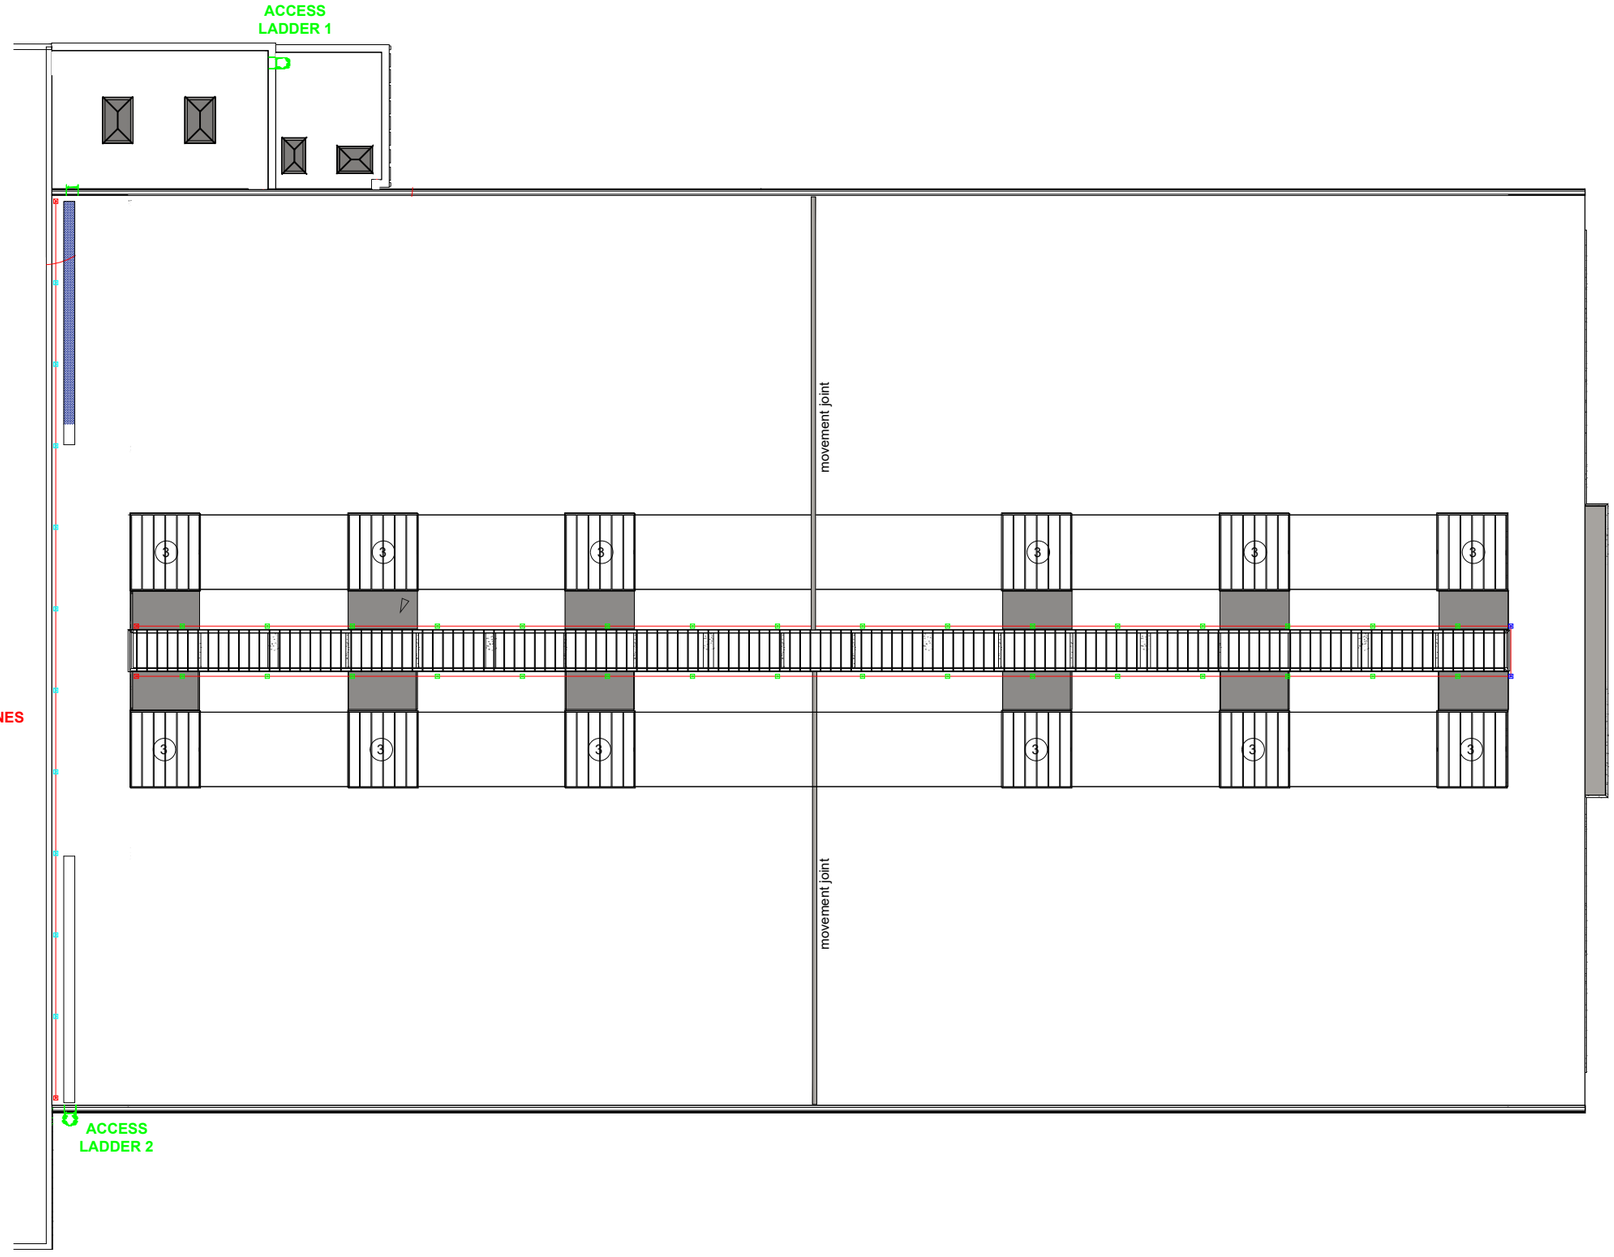

Notes:

END POST (E/C POST)
QTY REQUIRED: 4
DRAWING TAG:

90 DEG CORNER (E/C POST)
QTY REQUIRED: 2
DRAWING TAG:

INTERMEDIATE CABLE GUIDE (IN POST)
QTY REQUIRED: 22
DRAWING TAG:

VARIABLE CABLE GUIDE (E/C POST)
QTY REQUIRED: 0
DRAWING TAG:

T-JUNCTION (E/C POST)
QTY REQUIRED: 0
DRAWING TAG:

CORNER TERMINATION (E/C POST)
QTY REQUIRED: 0
DRAWING TAG:

Length of Cable (lm) QTY: 228

2m Strop QTY: 2

Work Restraint System:

It is vital that any personnel using the system are trained to company process and working at height policies before allowing them access to the roof and that they are aware of any restricted walk zones without restraint.

Working at height safety signs are required, stating correct PPE, Restricted walk areas and important instructions of the correct use of equipment.

All measurements are in mm.

Drawing Subject to change based on full site survey and upon recieveing roof build up details.

1. THIS DRAWING IS THE PROPERTY OF BESPOKE ROOF SAFETY LTD
2. WORK TO FIGURED DIMENSIONS ONLY - DO NOT SCALE.
3. ALL DIMENSIONS IN MM UNLESS OTHERWISE STATED.
4. THIS DRAWING IS TO BE READ IN CONJUNCTION WITH THE SPECIFICATION AND ASSOCIATED DRAWINGS.
5. THIS DETAIL IS A GUIDELINE ONLY, REPRESENTING TYPICAL DETAILING CONDITIONS AND ILLUSTRATE THE CORRECT APPLICATION OF THE ABOVE THE SYSTEM. IT MAY BE NECESSARY TO MODIFY THIS DETAIL TO SUIT SITE SPECIFIC PROJECT DESIGN CONSTRAINTS AND CONDITIONS.
   THIS LAYOUT HAS BEEN DRAWN USING XXXXX
   PLEASE INFORM US IF THERE ARE ANY DISCREPANCIES.

REV:	DESCRIPTION:	BY:	DATE:
C	Change to Wall Fix Lifeline	TH	01/04/26
B	Recommendation for Guardrail	TH	27/03/26
A	Initial Issue	TH	04/09/25

STATUS: Preliminary

BRS Bespoke Roof Safety

Bespoke Roof Safety Limited
tel: 0151 513 1957 | www.bespokeroofsafety.co.uk

Main office: 120-122 Seabank Road, New Brighton, CH45 1HF
Yard: Centrurian Business Park, CH41 1FD

UNCONTROLLED IF PRINTED

Rescue plans MUST be put in place before operatives use the system.
This should be identified as part of any RAMS.
BSS have designed the system to be a complete work restraint.
However, if a user where to not follow the correct safe working method, there is a risk of fall.

It is the End Users Responsibility to ensure that a rescue plan is in place.

SITE: Wythenshawe Bus Garage
Manchester, M22 4TE

TITLE: Horizontal Lifeline
Roof Area

SCALE AT A1:	DATE:	DRAWN:	CHECKED:
1:150	01/04/26	TH	LC

PROJECT NO:	DRAWING NO:	REVISION:
3074	3074-0000	C