

COPYRIGHT OF ATELIER MB LTD
DO NOT SCALE FROM THIS DRAWING
DIMENSIONS TO BE CHECKED ON SITE

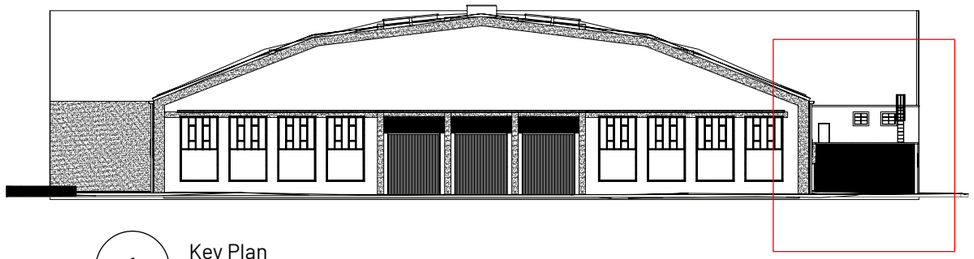

1 Key Plan
Scale: 1:500

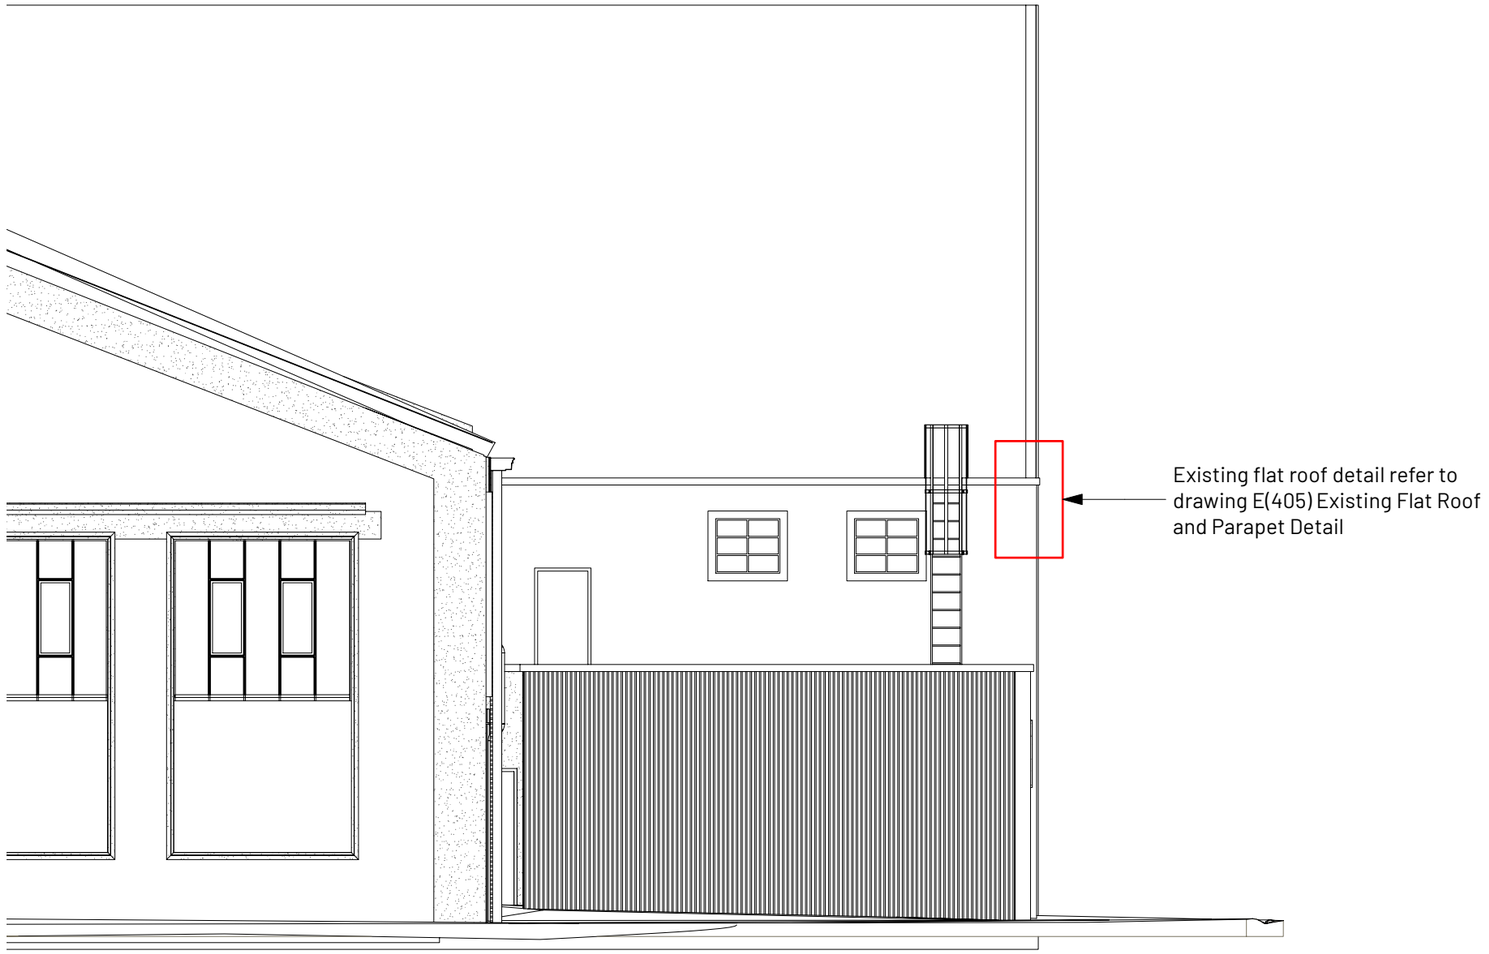

2 Flat Roof Elevation
Scale: 1:100

REV | NOTE | DRN | CHK

Wythenshawe Bus Garage and Car Park

Existing Flat Roof Elevation 1

PROJECT REF.	2096
DRWG NO.	E(225)
REVISION	
SCALE	1:200 @ A3
DATE 1st	July 26
DRAWN	GS

SK sketch E existing P proposed T tender C construction FI final issue

+44 161 236 0051
ARCHITECT@ATELIERMB.CO.UK
ATELIER.MB