
COPYRIGHT OF ATELIER MB LTD
DO NOT SCALE FROM THIS DRAWING
DIMENSIONS TO BE CHECKED ON SITE

Proposed sika felt roof system on tapered insulation on bituminous vapour control layer hot bonded to the asphalt

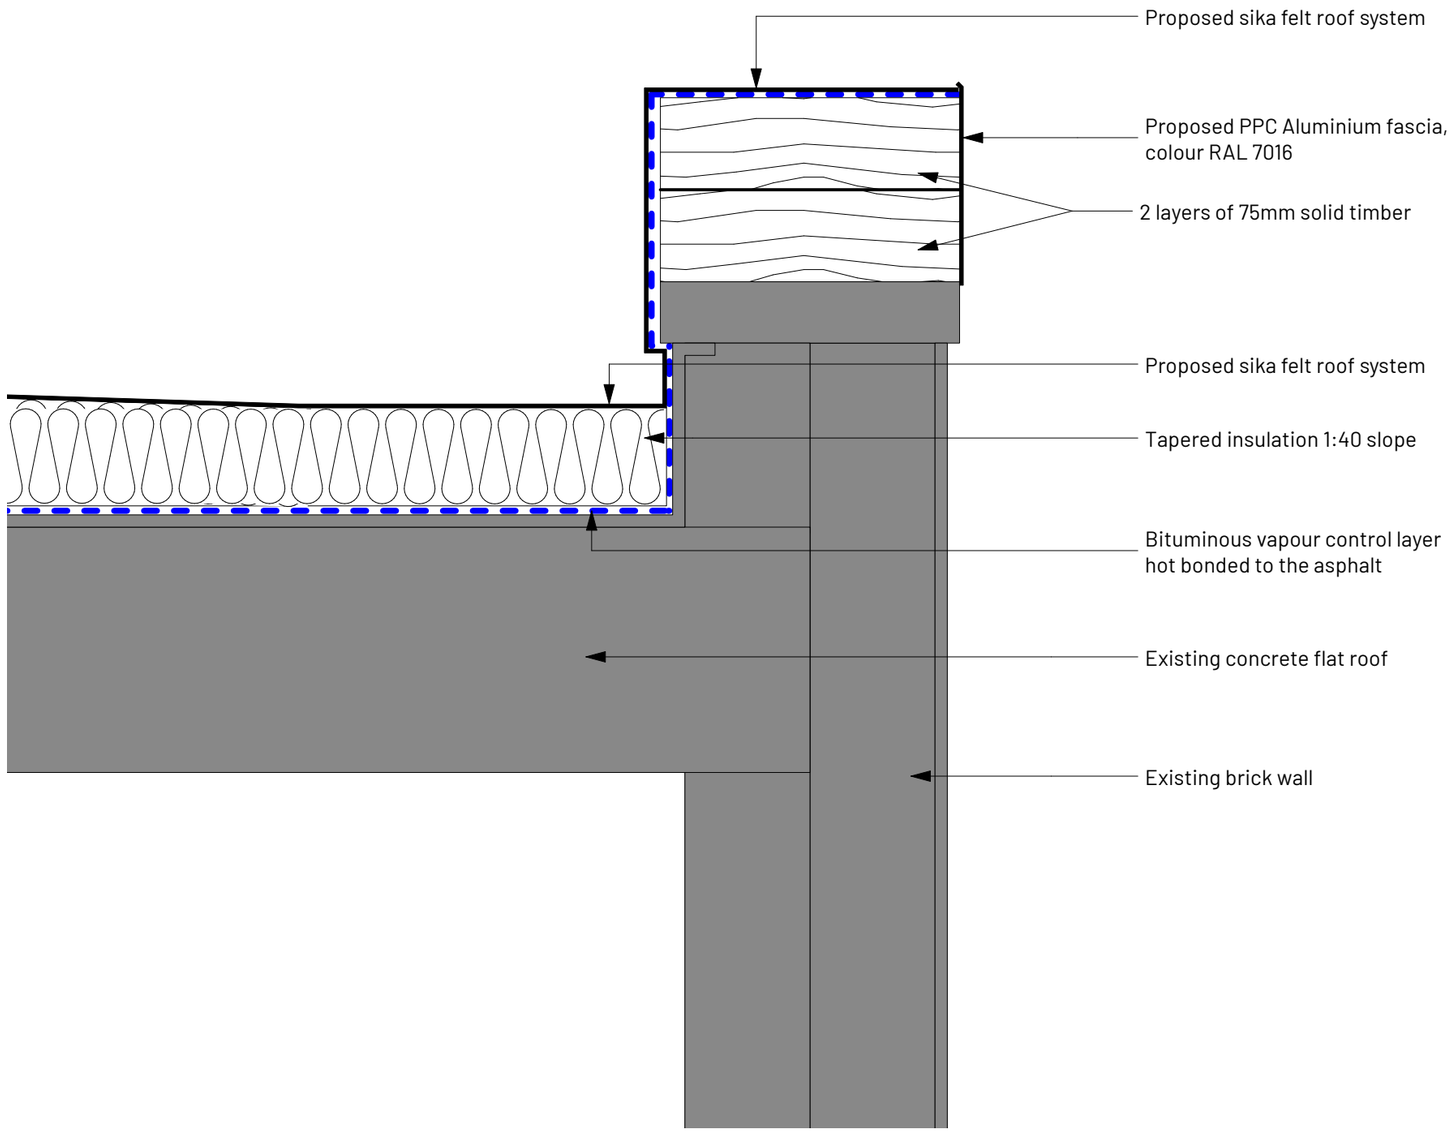

1 Flat Roof Detail
Scale: 1:5

Key

Existing

REV	NOTE	DRN	CHK

Wythenshawe Bus Garage

Repairs

Proposed Flat Roof Detail

PROJECT REF.	2096
DRWG NO.	T(405)
REVISION	
SCALE	1:5 @ A3
DATE 1st	June 26
DRAWN	GS

SK sketch E existing P proposed T tender C construction FI final issue

+44 161 236 0051
ARCHITECT@ATELIERMB.CO.UK

ATELIER.MB